
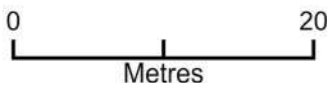


Block Plan - 22 Bushy MEad PO7 5DY

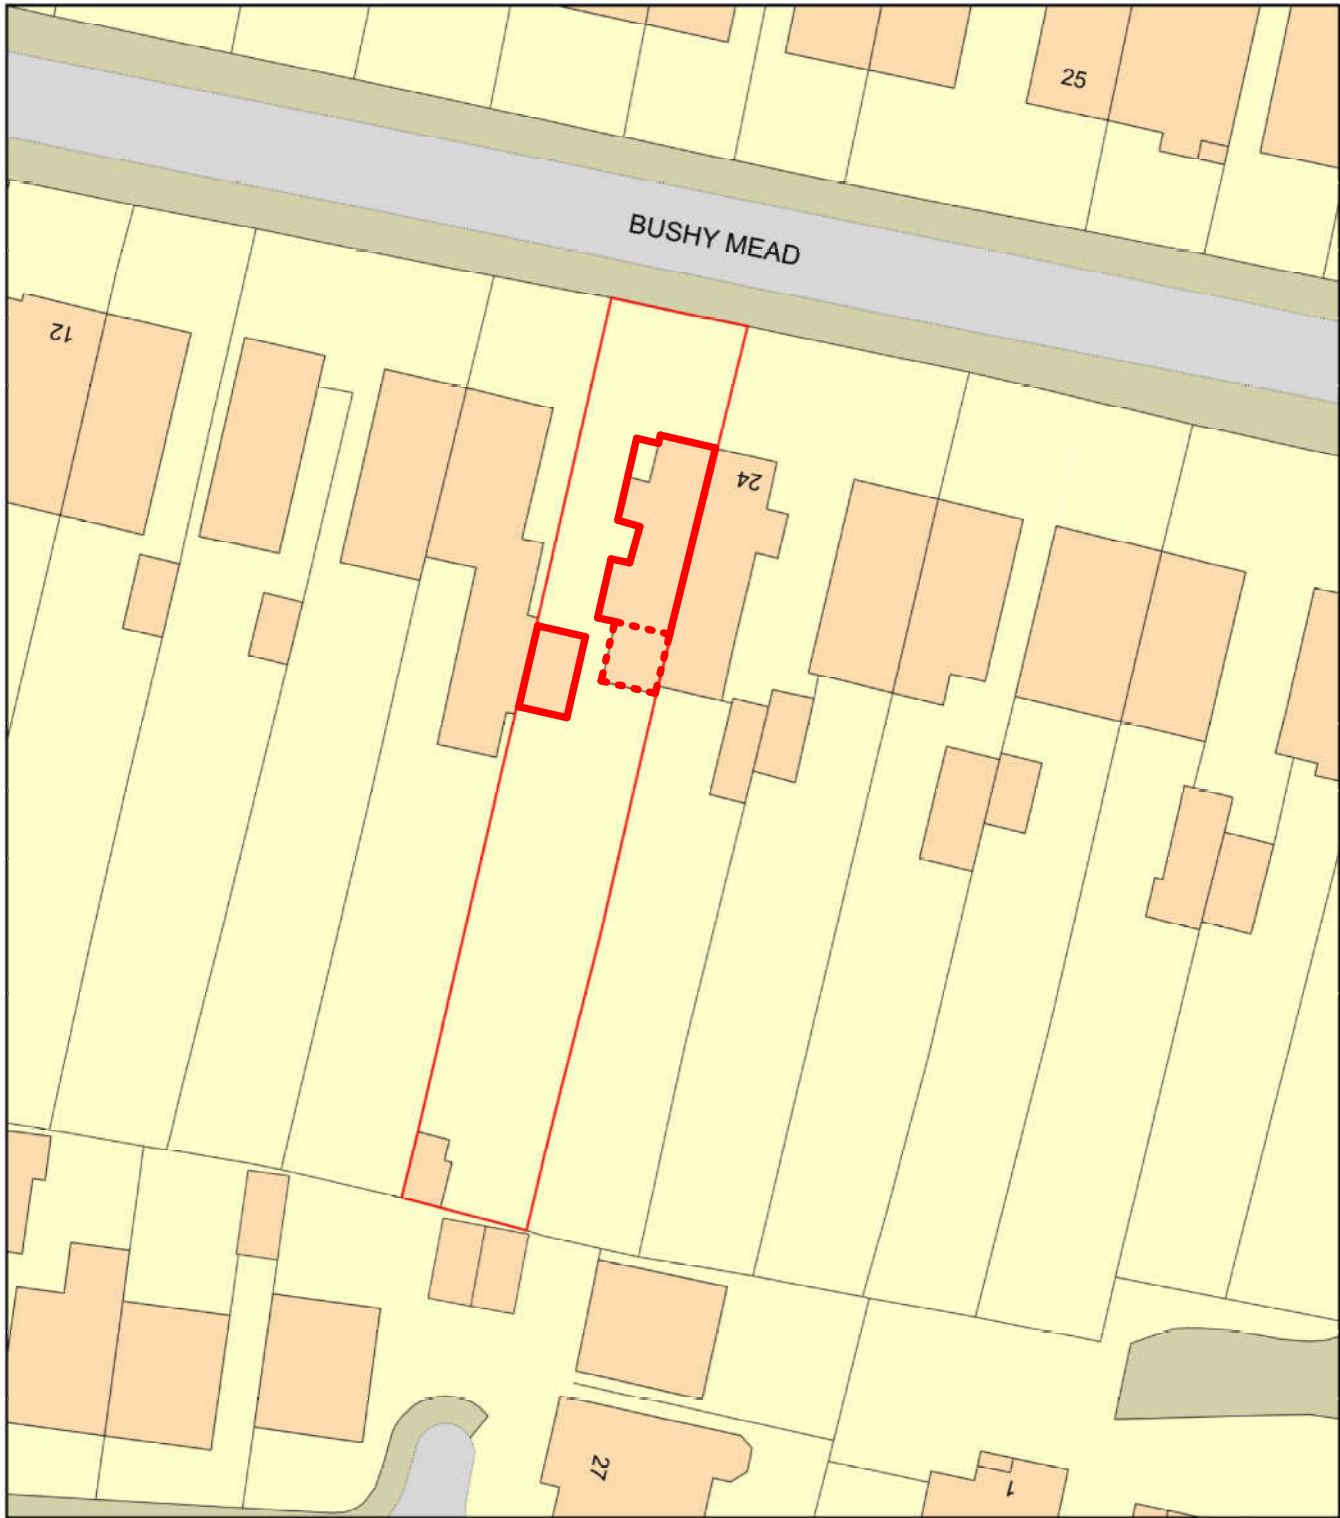

Plan Produced for: Parkers Design
Date Produced: 08 Apr 2020
Plan Reference Number: TQRQM20099170311333
Scale: 1:500 @ A4

© Crown copyright and database rights 2019 OS 100042766

1:500								100
1:200								20
1:100								10
1:50								5



PROJECT 22 Bushy Mead PO7 5DY	CLIENT D Sabau			
	Date	Issue Date	Scale (@ A3)	
SHEET Block Plan	Drawn by	SW	DRAWING NUMBER P106	REV
	Checked by	SR		