


Proposed North Elevation

- Material Specification
- 1. Clay facing brickwork
 - 2. Grey painted timber & glass door
 - 3. Light grey powder coated aluminium framed double glazed windows
 - 4. Light grey powder coated aluminium framed double glazed door with metal balustrade
 - 5. Light grey powder coated aluminium framed double glazed sliding doors
 - 6. Black plastic rainwater goods
 - 7. Black plastic SVP
 - 8. Slate roof

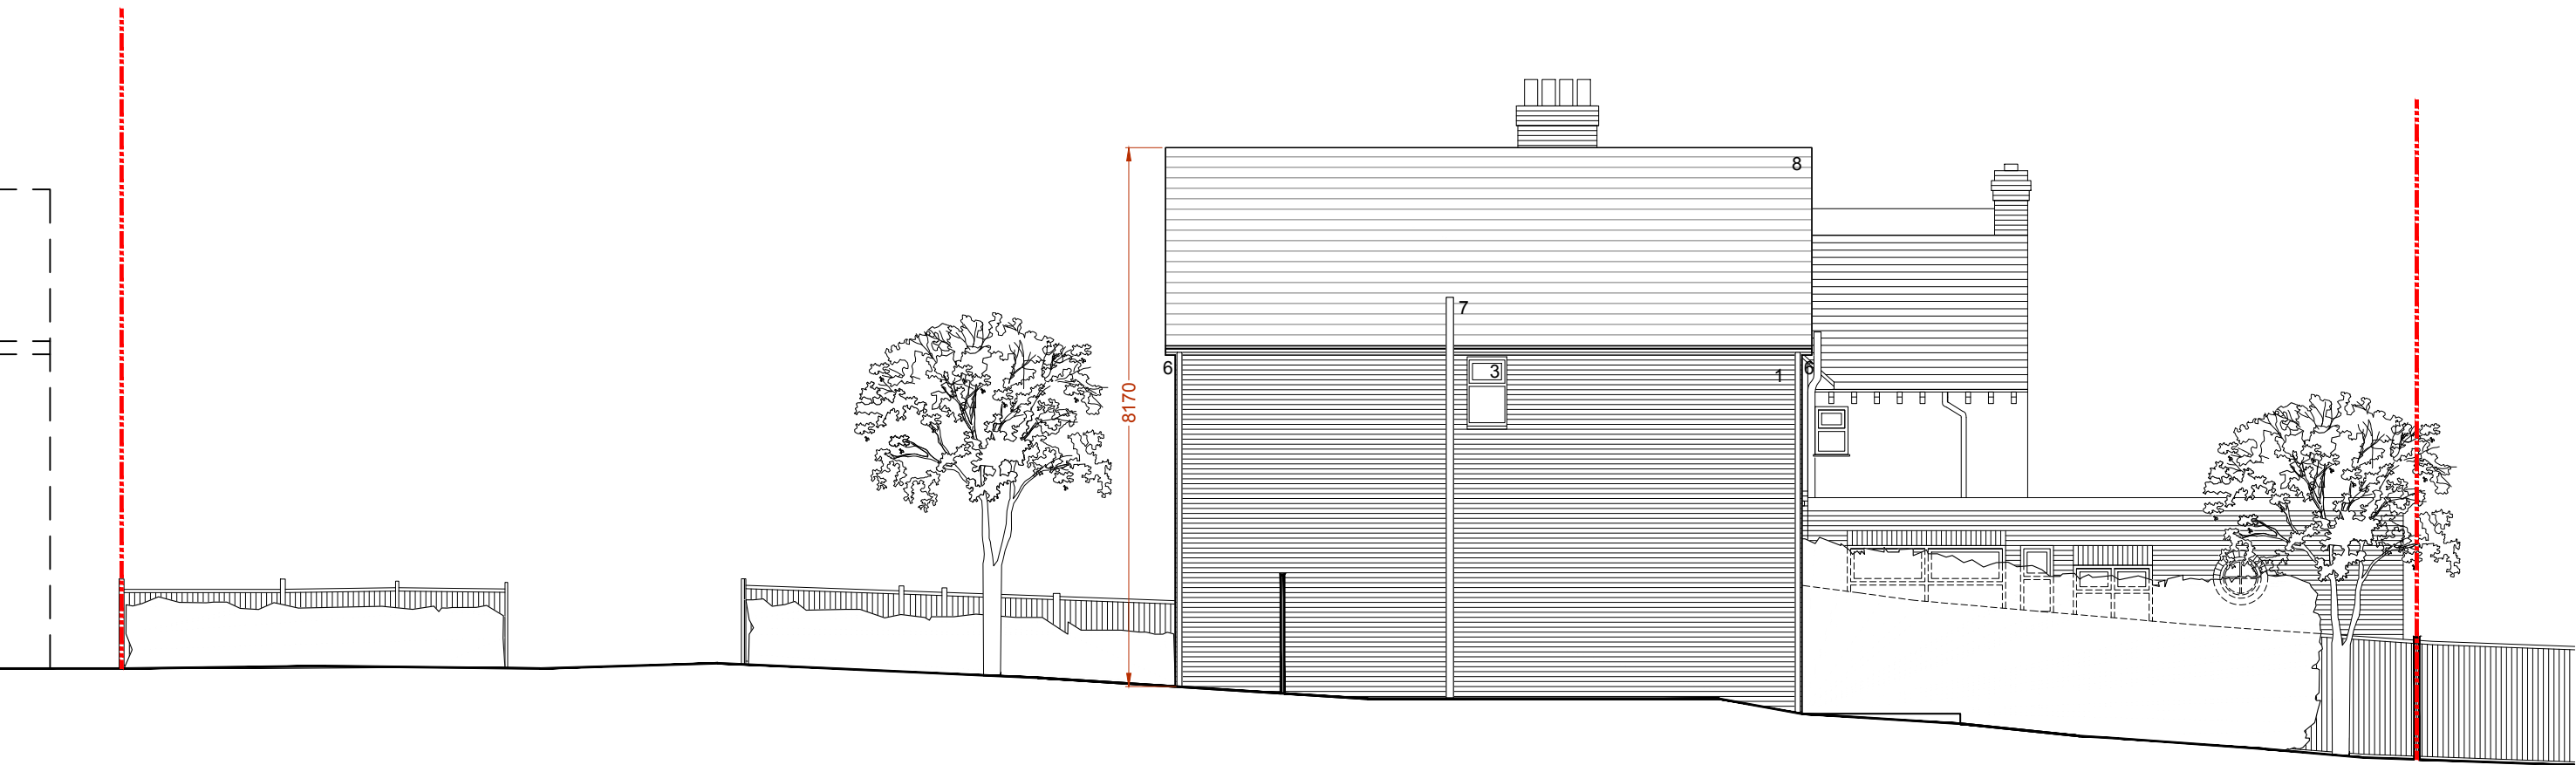

0 1 2 3 4 5m 1:100@A3