
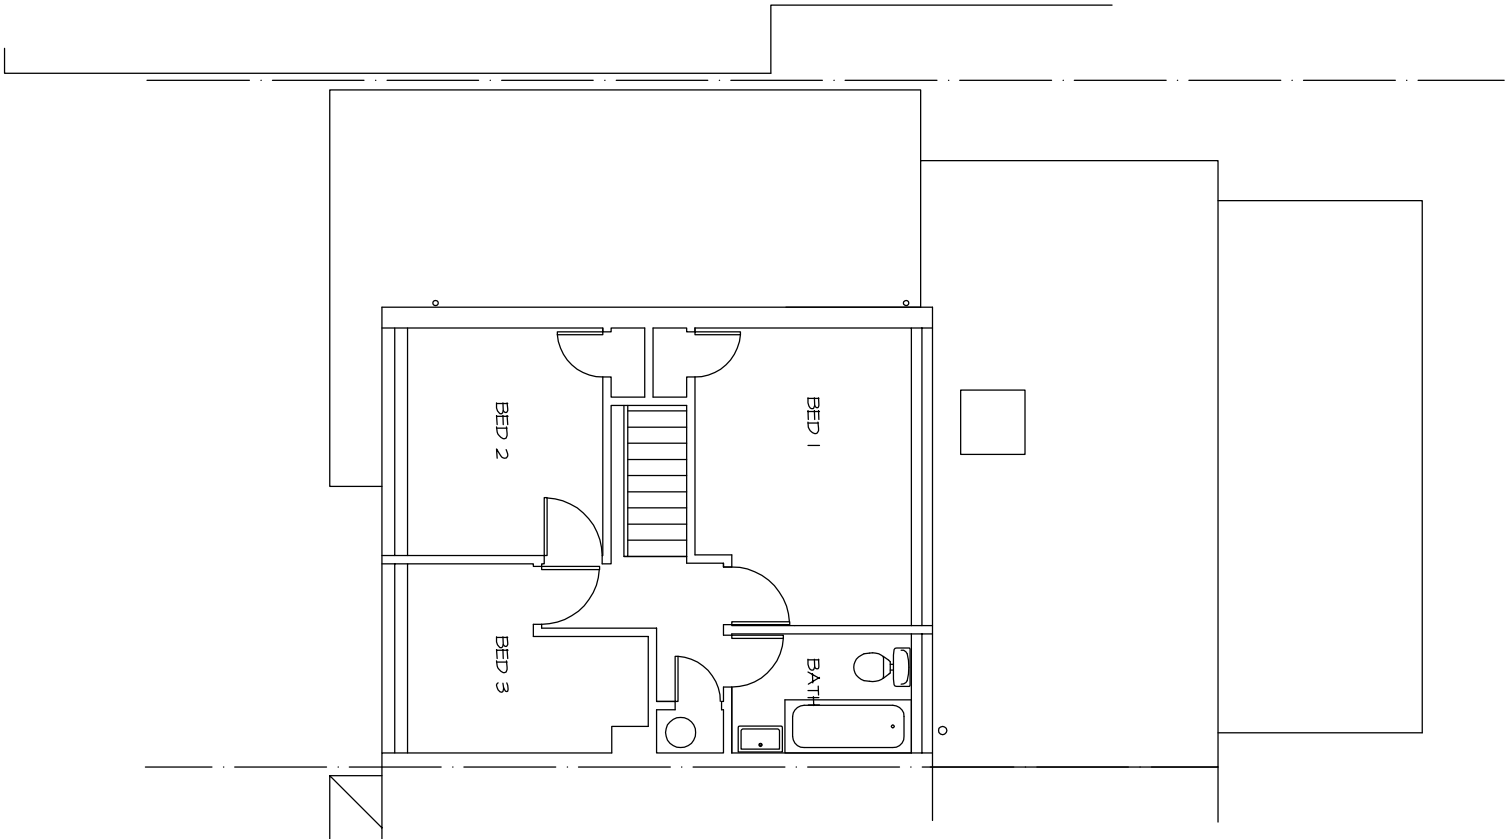


PHYSICAL SCALE IN METERS @ 1:100

NOTES:
This drawing has been produced solely for PLANNING/DESIGN.
Do not Scale from this Drawing except for planning purposes.
Any drainage shown is presumed and to be checked on site before commencement of works.
This drawing is the copyright of Mf Designs Ltd.

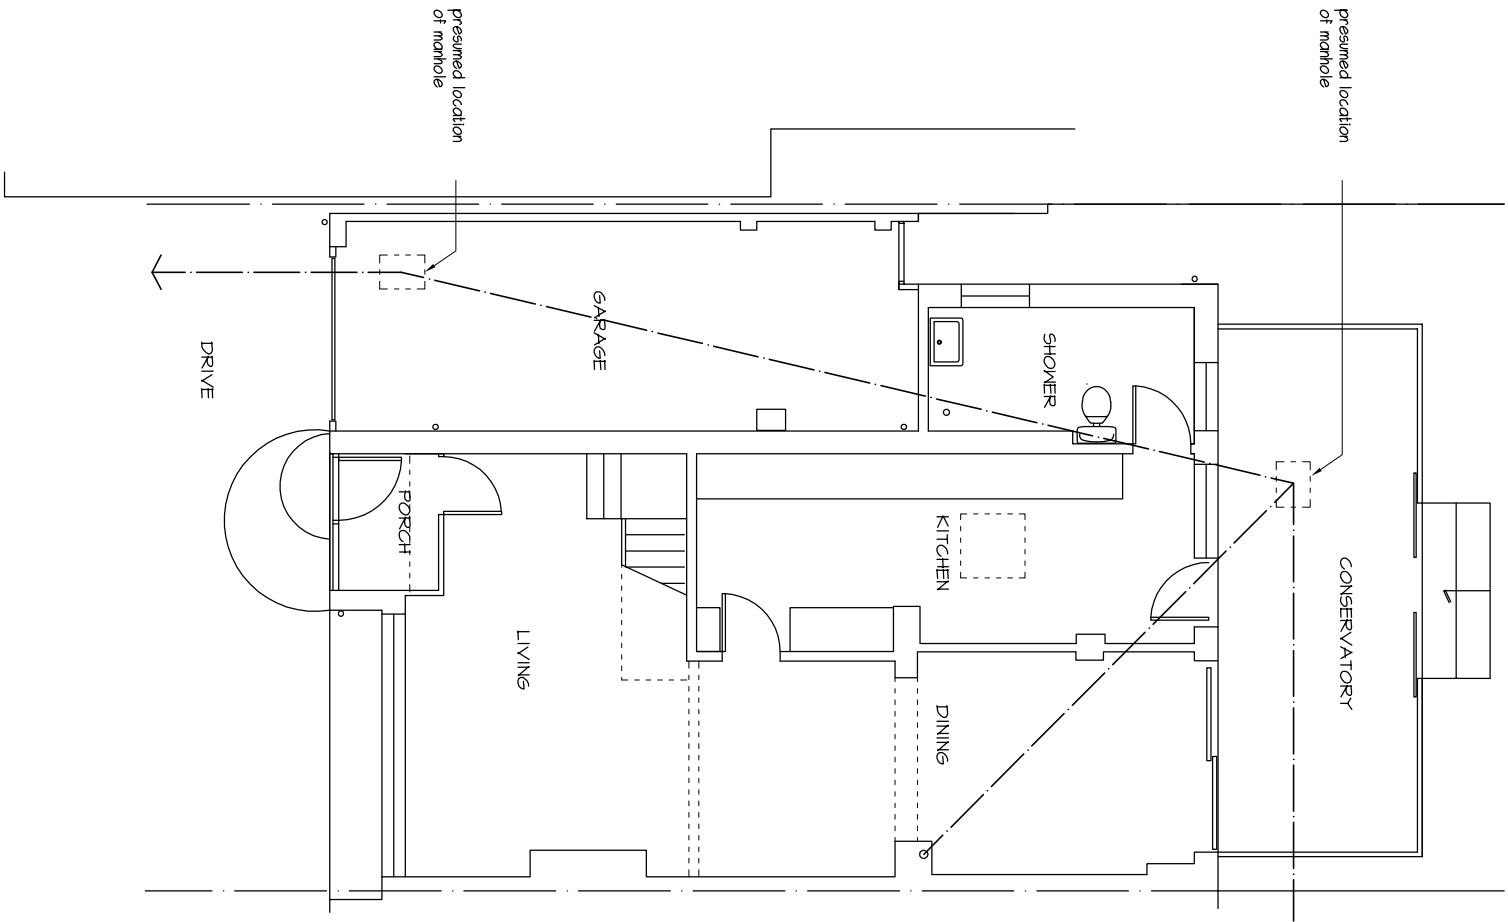

Existing Ground

Existing First



mf designs ltd

Chartered Architects



36 Grove Road • Havant • Hampshire • PO9 1AR
Director: Martin Farrer RIBA • Co Registration No.4507379
t/f 02392 470967
e admin@mfdesigns.org.uk

Date: June 2018
Scale: 1:100
Job No: 3203
Dwg No: EX_01

EXISTING SURVEY - 17 Liddiards Way, Purbrook, Waterhooille. PO7 5QW