



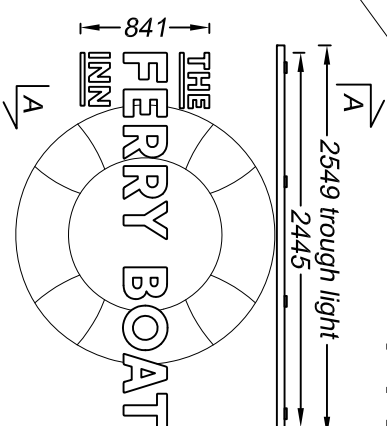

Side (eastern) Elevation
Scale 1:50

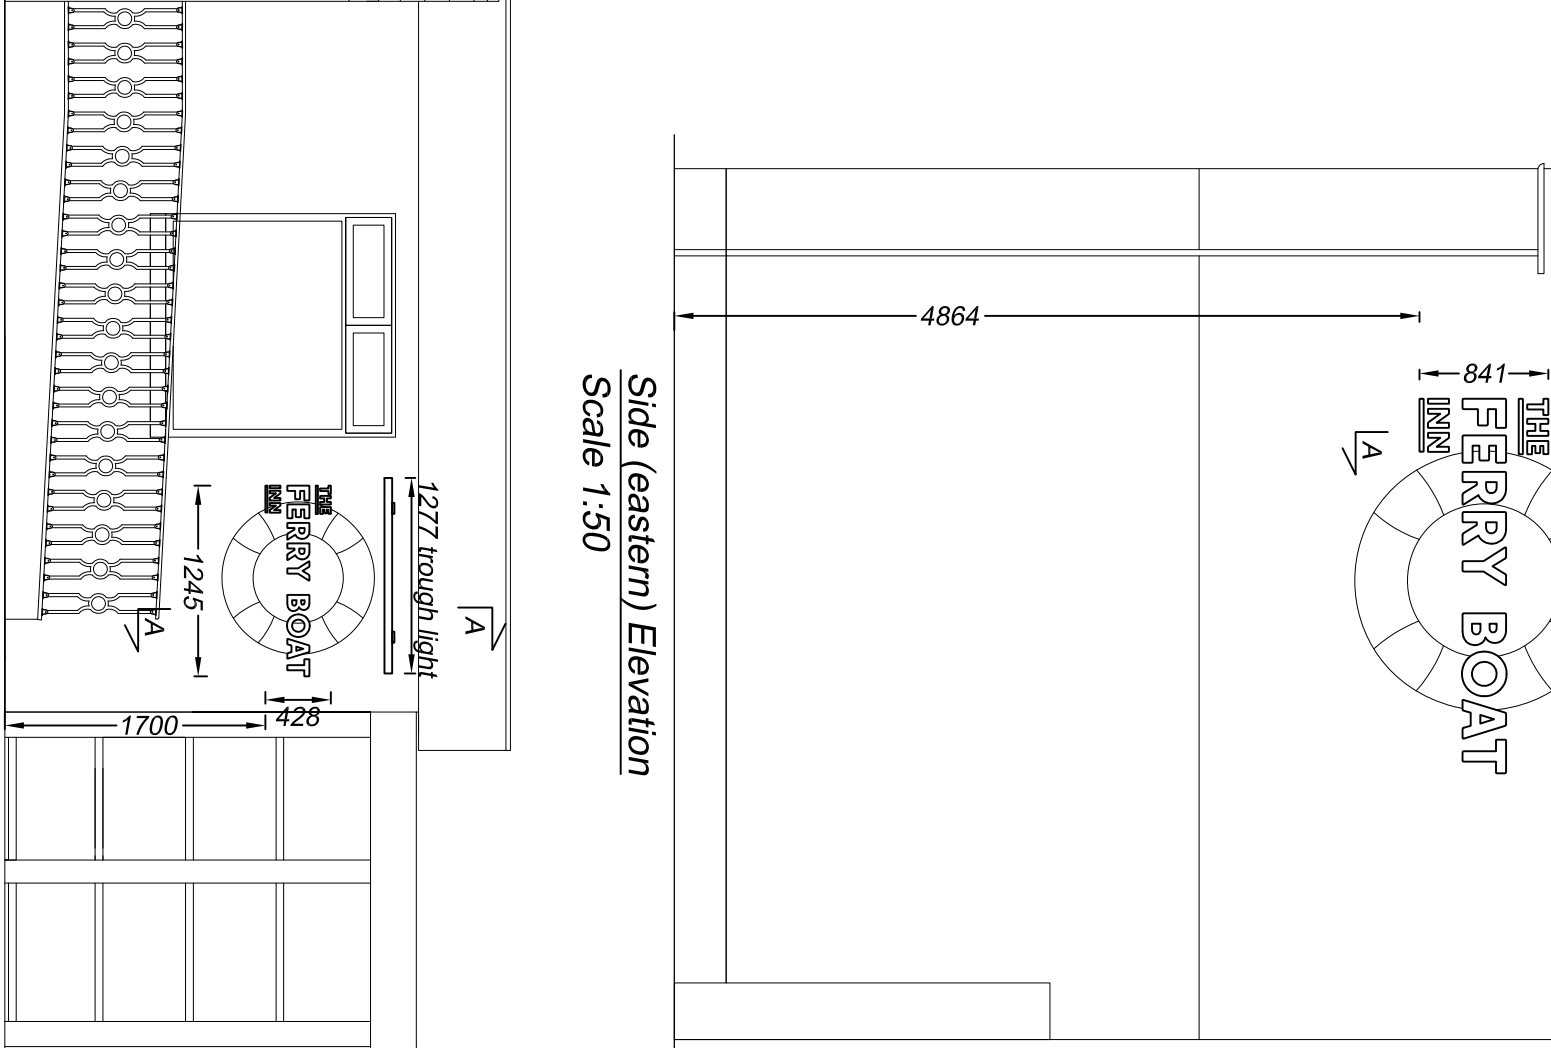

A vertical profile of a 5m structure, divided into five 1m segments. The segments alternate between black and white, starting with a black segment at the top (0m to 1m), followed by white (1m to 2m), black (2m to 3m), white (3m to 4m), and black (4m to 5m). The segments are labeled 0m, 1m, 2m, 3m, 4m, and 5m from top to bottom.

			
Technical Signs Floor 1 - Unit 3 Hillie Business Centre 132 St Albans Road Watford, Herts, WD24 4AE Tel: 01923 811999 Fax: 01923 811998 E-mail: info@technicalsigns.co.uk			
Client The Ferryboat Inn		Address/job details	
Ferry Rd		Haying Island	
PO11 0DG			
Proposed Signage			
Job No		Date	
DN		08/01/20	
Scale	Drawing No		Rev
As specified (A3)	596273-4		