responsible for the administration of the contracts nor the speed of work on site.

Decisions that are essential to the implementation of construction on site are to be at the sole risk and discretion of the contractor and no responsibility is taken in contract or tort for any such decision. The accuracy of "as built" information is reliant upon the quality and completeness of the information provided by the Principal Contractor.

Existing North 'Front' Elevation
Scale 1:50 @ A1

Existing Balcony E-F
Scale 1:20 @ A1

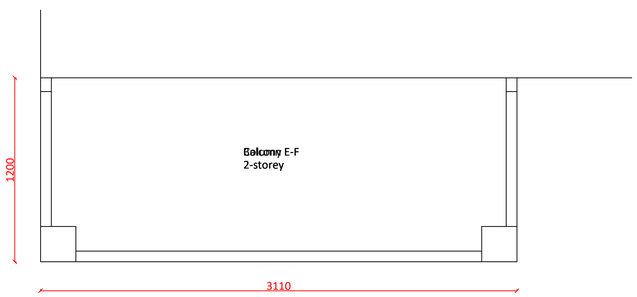

Existing Balcony A-B
Scale 1:20 @ A1

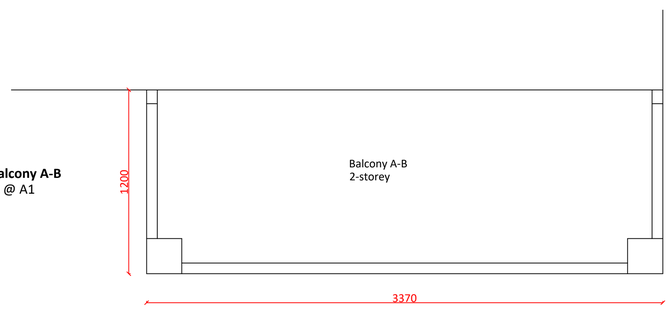

Existing Balcony C-D
Scale 1:20 @ A1

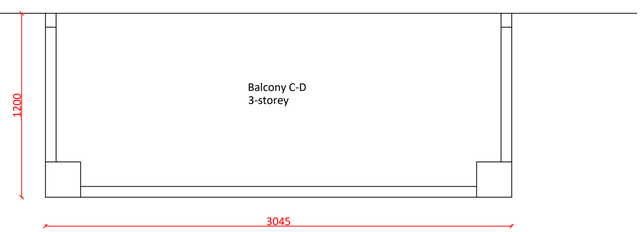

Revision	Date	Description	Drawn	QA
-	--/--/----	--	-	-

Existing North Elevation
Bellinger House
Palk Road, Havant, PO9 1FD

Planning

Drawing No.	Rev.	Scale	Date	Drawn	QA
24026/003	-	A1 @ Various	17/02/2020	-	-

London: 020 7060 6221 **Southampton:** 023 8062 3750