
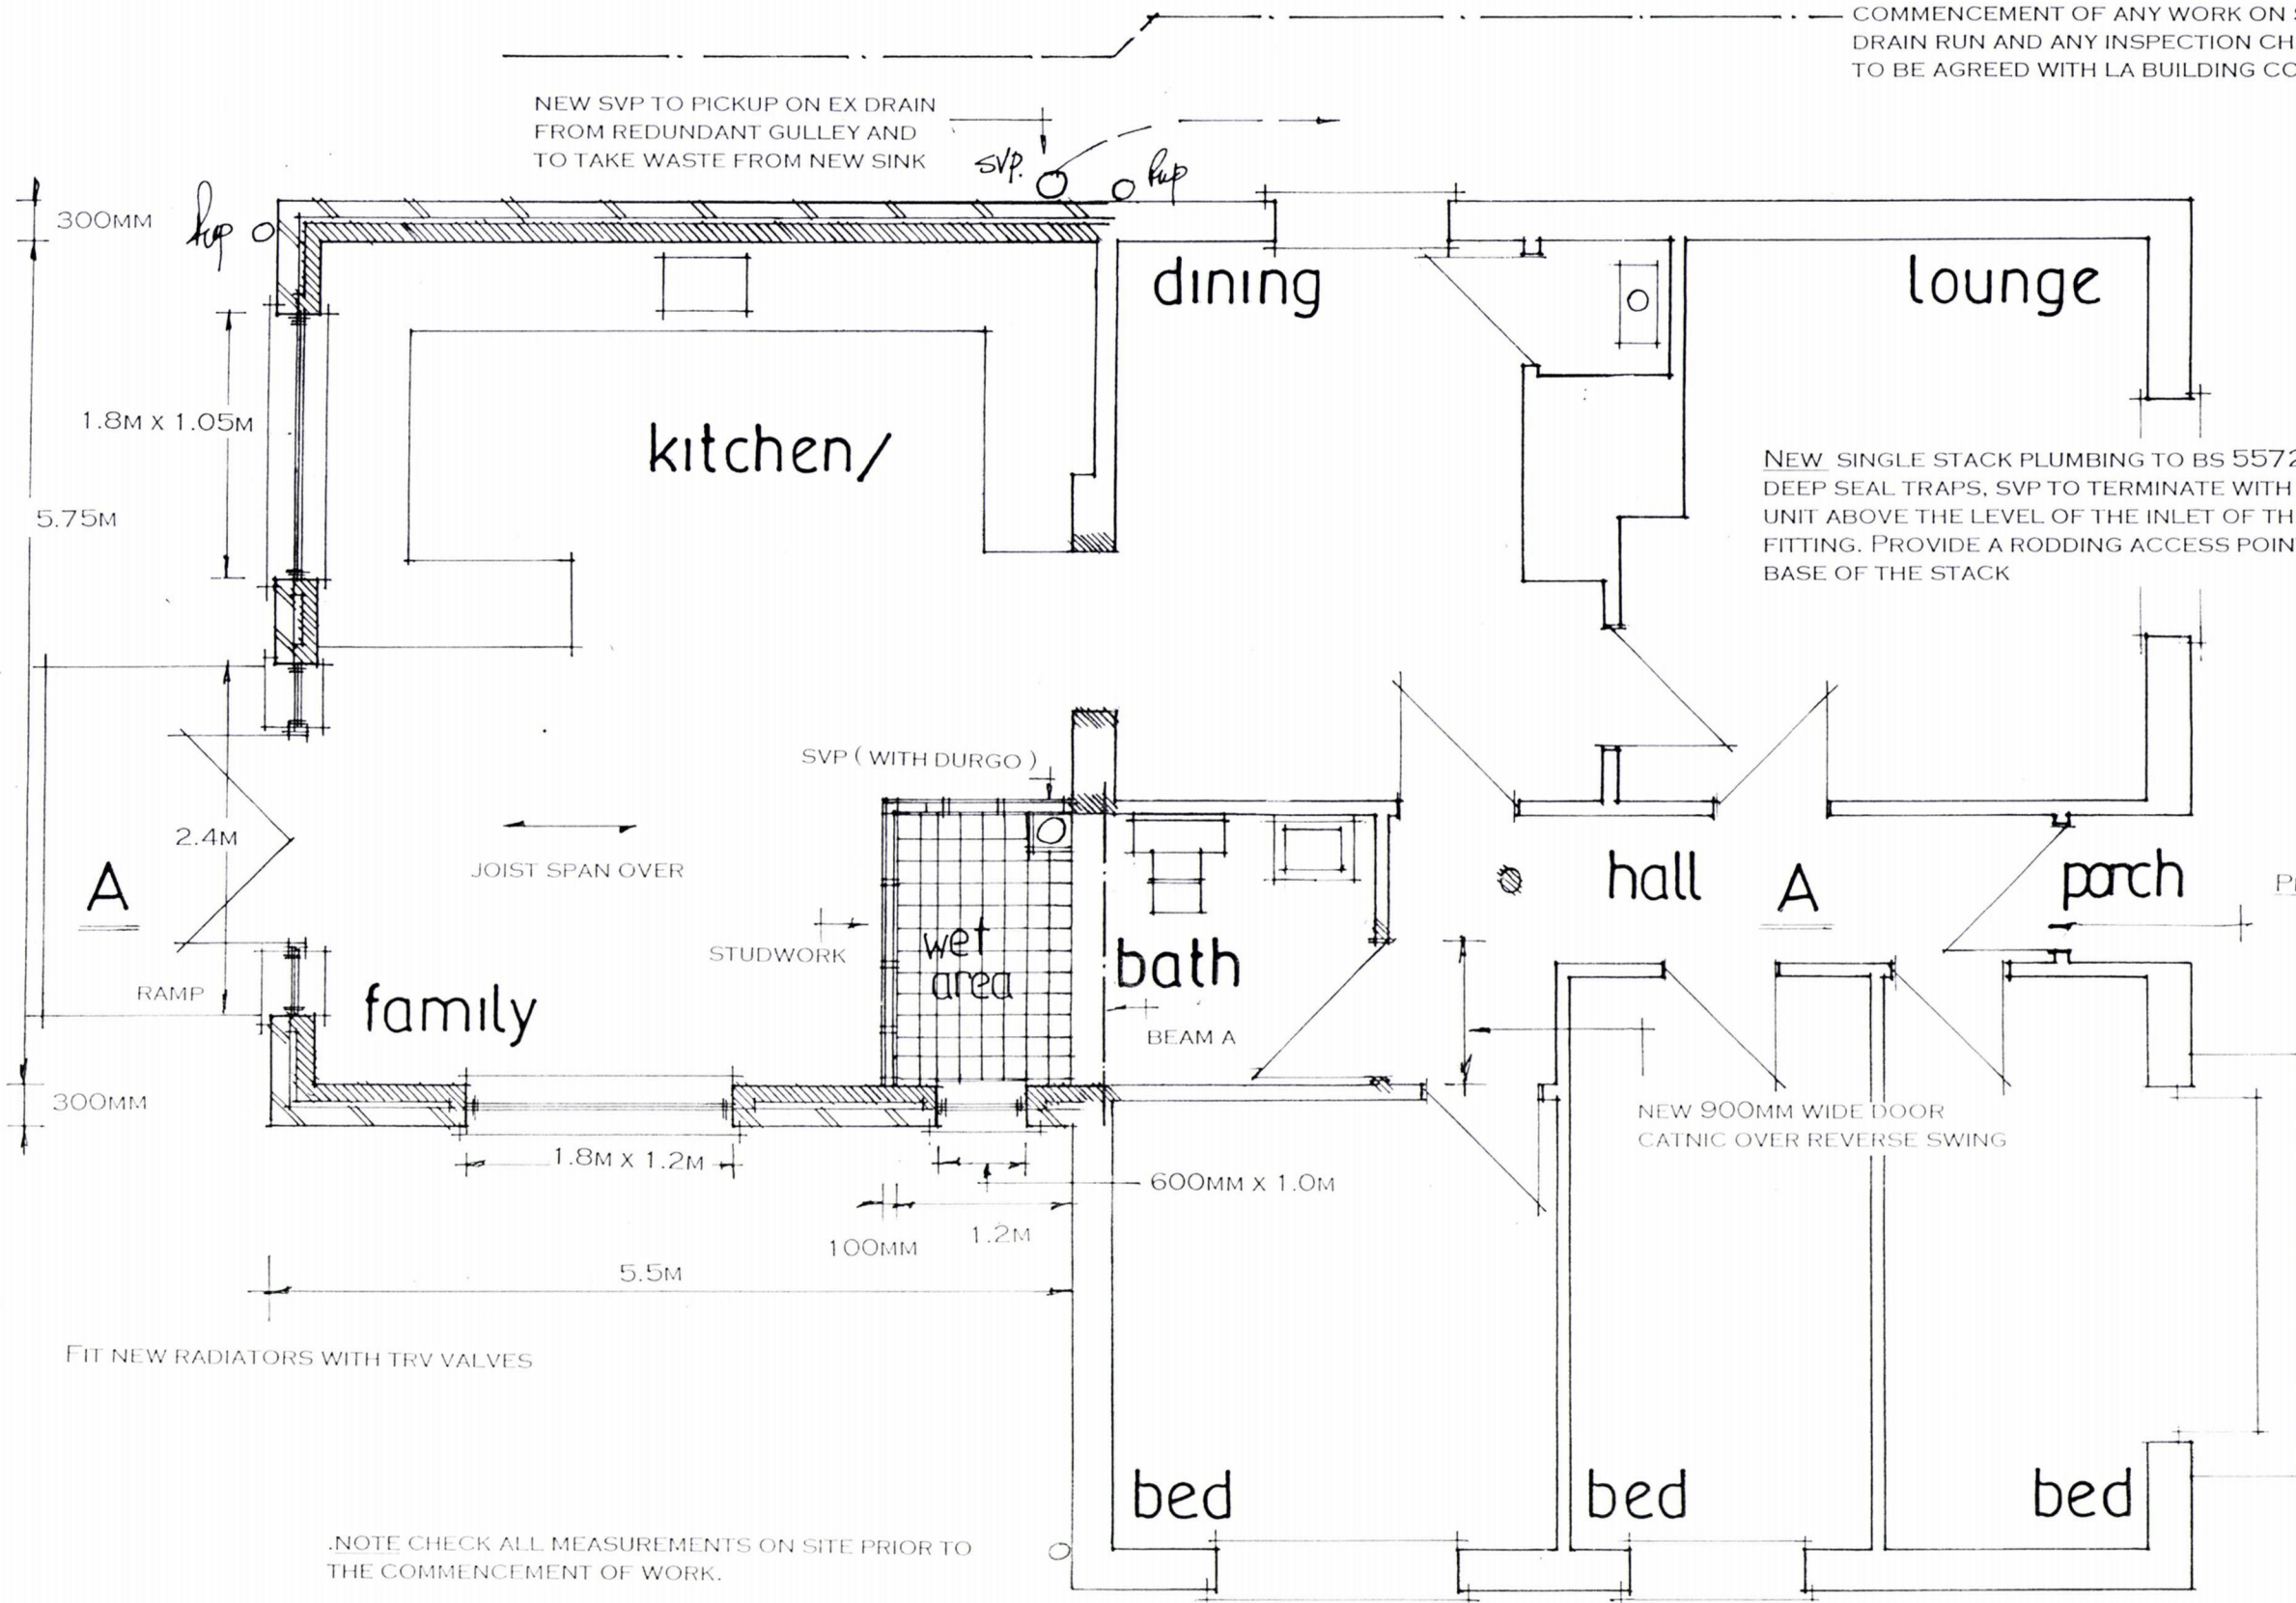


**PROPOSED SINGLE STOREY REAR ADDITION.
43, ST. LEONARDS AVE, HAYLING IS. HANTS.
FOR MRS B. KEYWORTH.**


THE OWNER / BUILDER IS RESPONSIBLE FOR ANY PARTY WALL AGREEMENT THAT MAY BE REQUIRED.

NOTE TO BUILDER THE EXACT LOCATION OF THE EXISTING DRAIN FROM THE SVP/WC IN THE EXISTING BATHROOM IS TO ESTABLISH PRIOR TO THE COMMENCEMENT OF ANY WORK ON SITE. THE NEW DRAIN RUN AND ANY INSPECTION CHAMBERS REQUIRED TO BE AGREED WITH LA BUILDING CONTROL.

NEW SVP TO PICKUP ON EX DRAIN FROM REDUNDANT GULLEY AND TO TAKE WASTE FROM NEW SINK

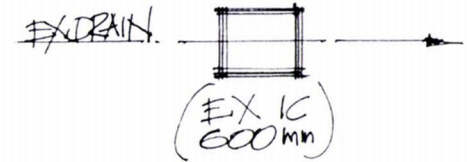

NEW SINGLE STACK PLUMBING TO BS 5572 USE 75MM DEEP SEAL TRAPS. SVP TO TERMINATE WITH A DURGO UNIT ABOVE THE LEVEL OF THE INLET OF THE HIGHEST FITTING. PROVIDE A RODDING ACCESS POINT AT THE BASE OF THE STACK

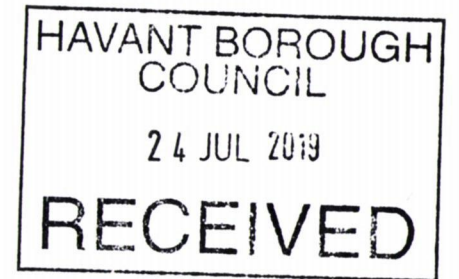

PROPOSED LAYOUT

PROVIDE SMOKE DETECTOR IN HALLWAY

NOTE CHECK ALL MEASUREMENTS ON SITE PRIOR TO THE COMMENCEMENT OF WORK.

date july 19
scale 1:50

PETER J. WALKER
ISLAND DESIGN
182 SEAFRONT, HAYLING ISLAND, HANTS
PO11 9AN
TEL: 02392467571