


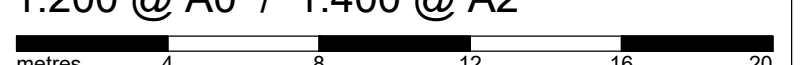

A		16.12.19		An additional 3 visitor parking spaces added		br		db	
Rev	Date	Revision Details				Dr	Ch		
 PERSIMMON Together, we make a home									
Job Title Campdown, College Road, Purbrook									
Drawing Title Parking Plan (Phase 1)									
Job No 536		Drawing No A-02-115-PP				Rev A			
Drawn br		Checked				Date 12.12.19			
Scale 1:200 @ A0 / 1:400 @ A2									
									
Status APPROVAL									

File Location: O:\technical\current\csc\campdown college road\dwg\gar\technical\planning\drawings