


25 COVER GROVE, WATERBORNE

PROPOSED / EXISTING GROUND FLOOR

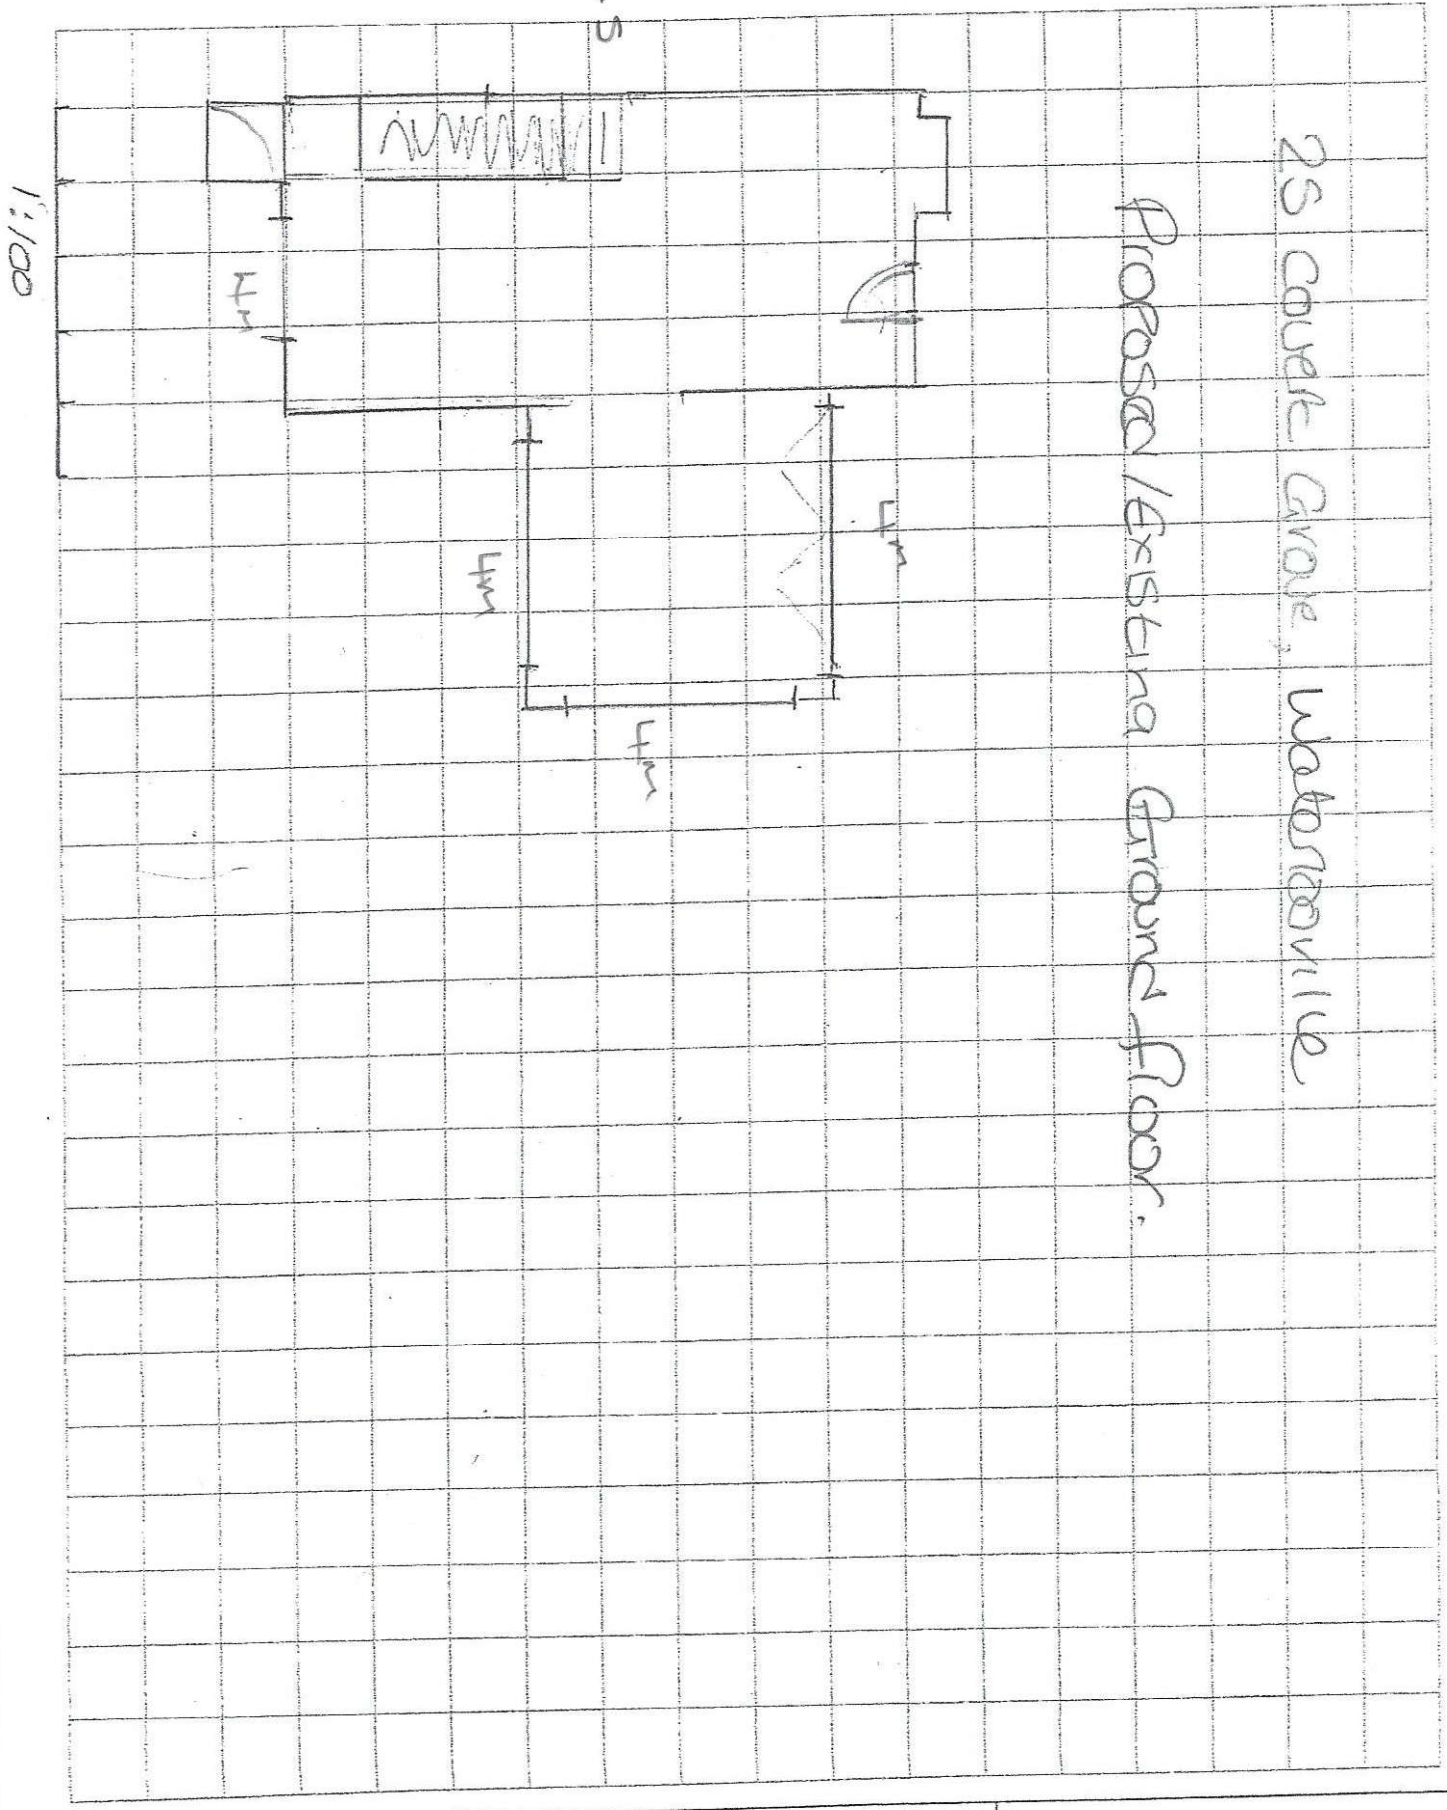

1:100