


0m 0.5m1m 1.5m2m 2.5m
VISUAL SCALE 1:50 @ A3

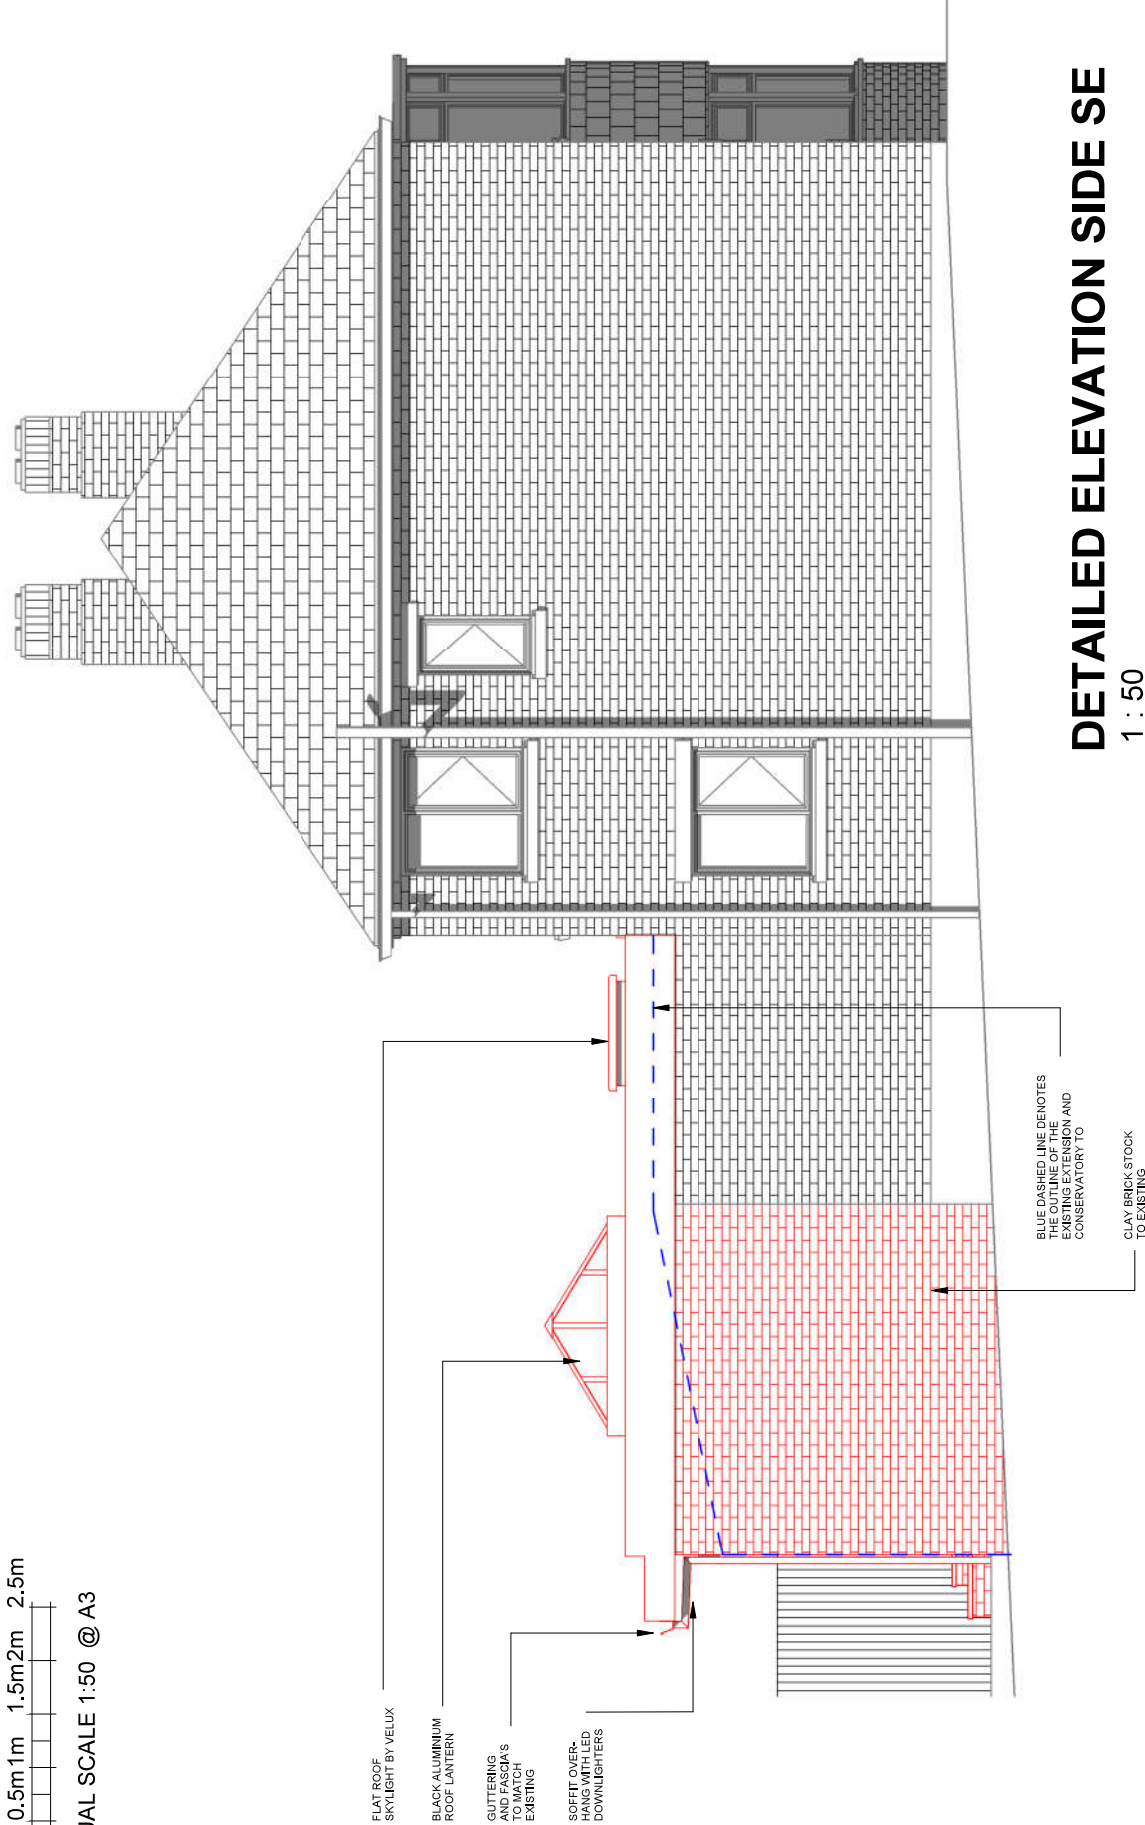

DETAILED ELEVATION SIDE SE

1 : 50