


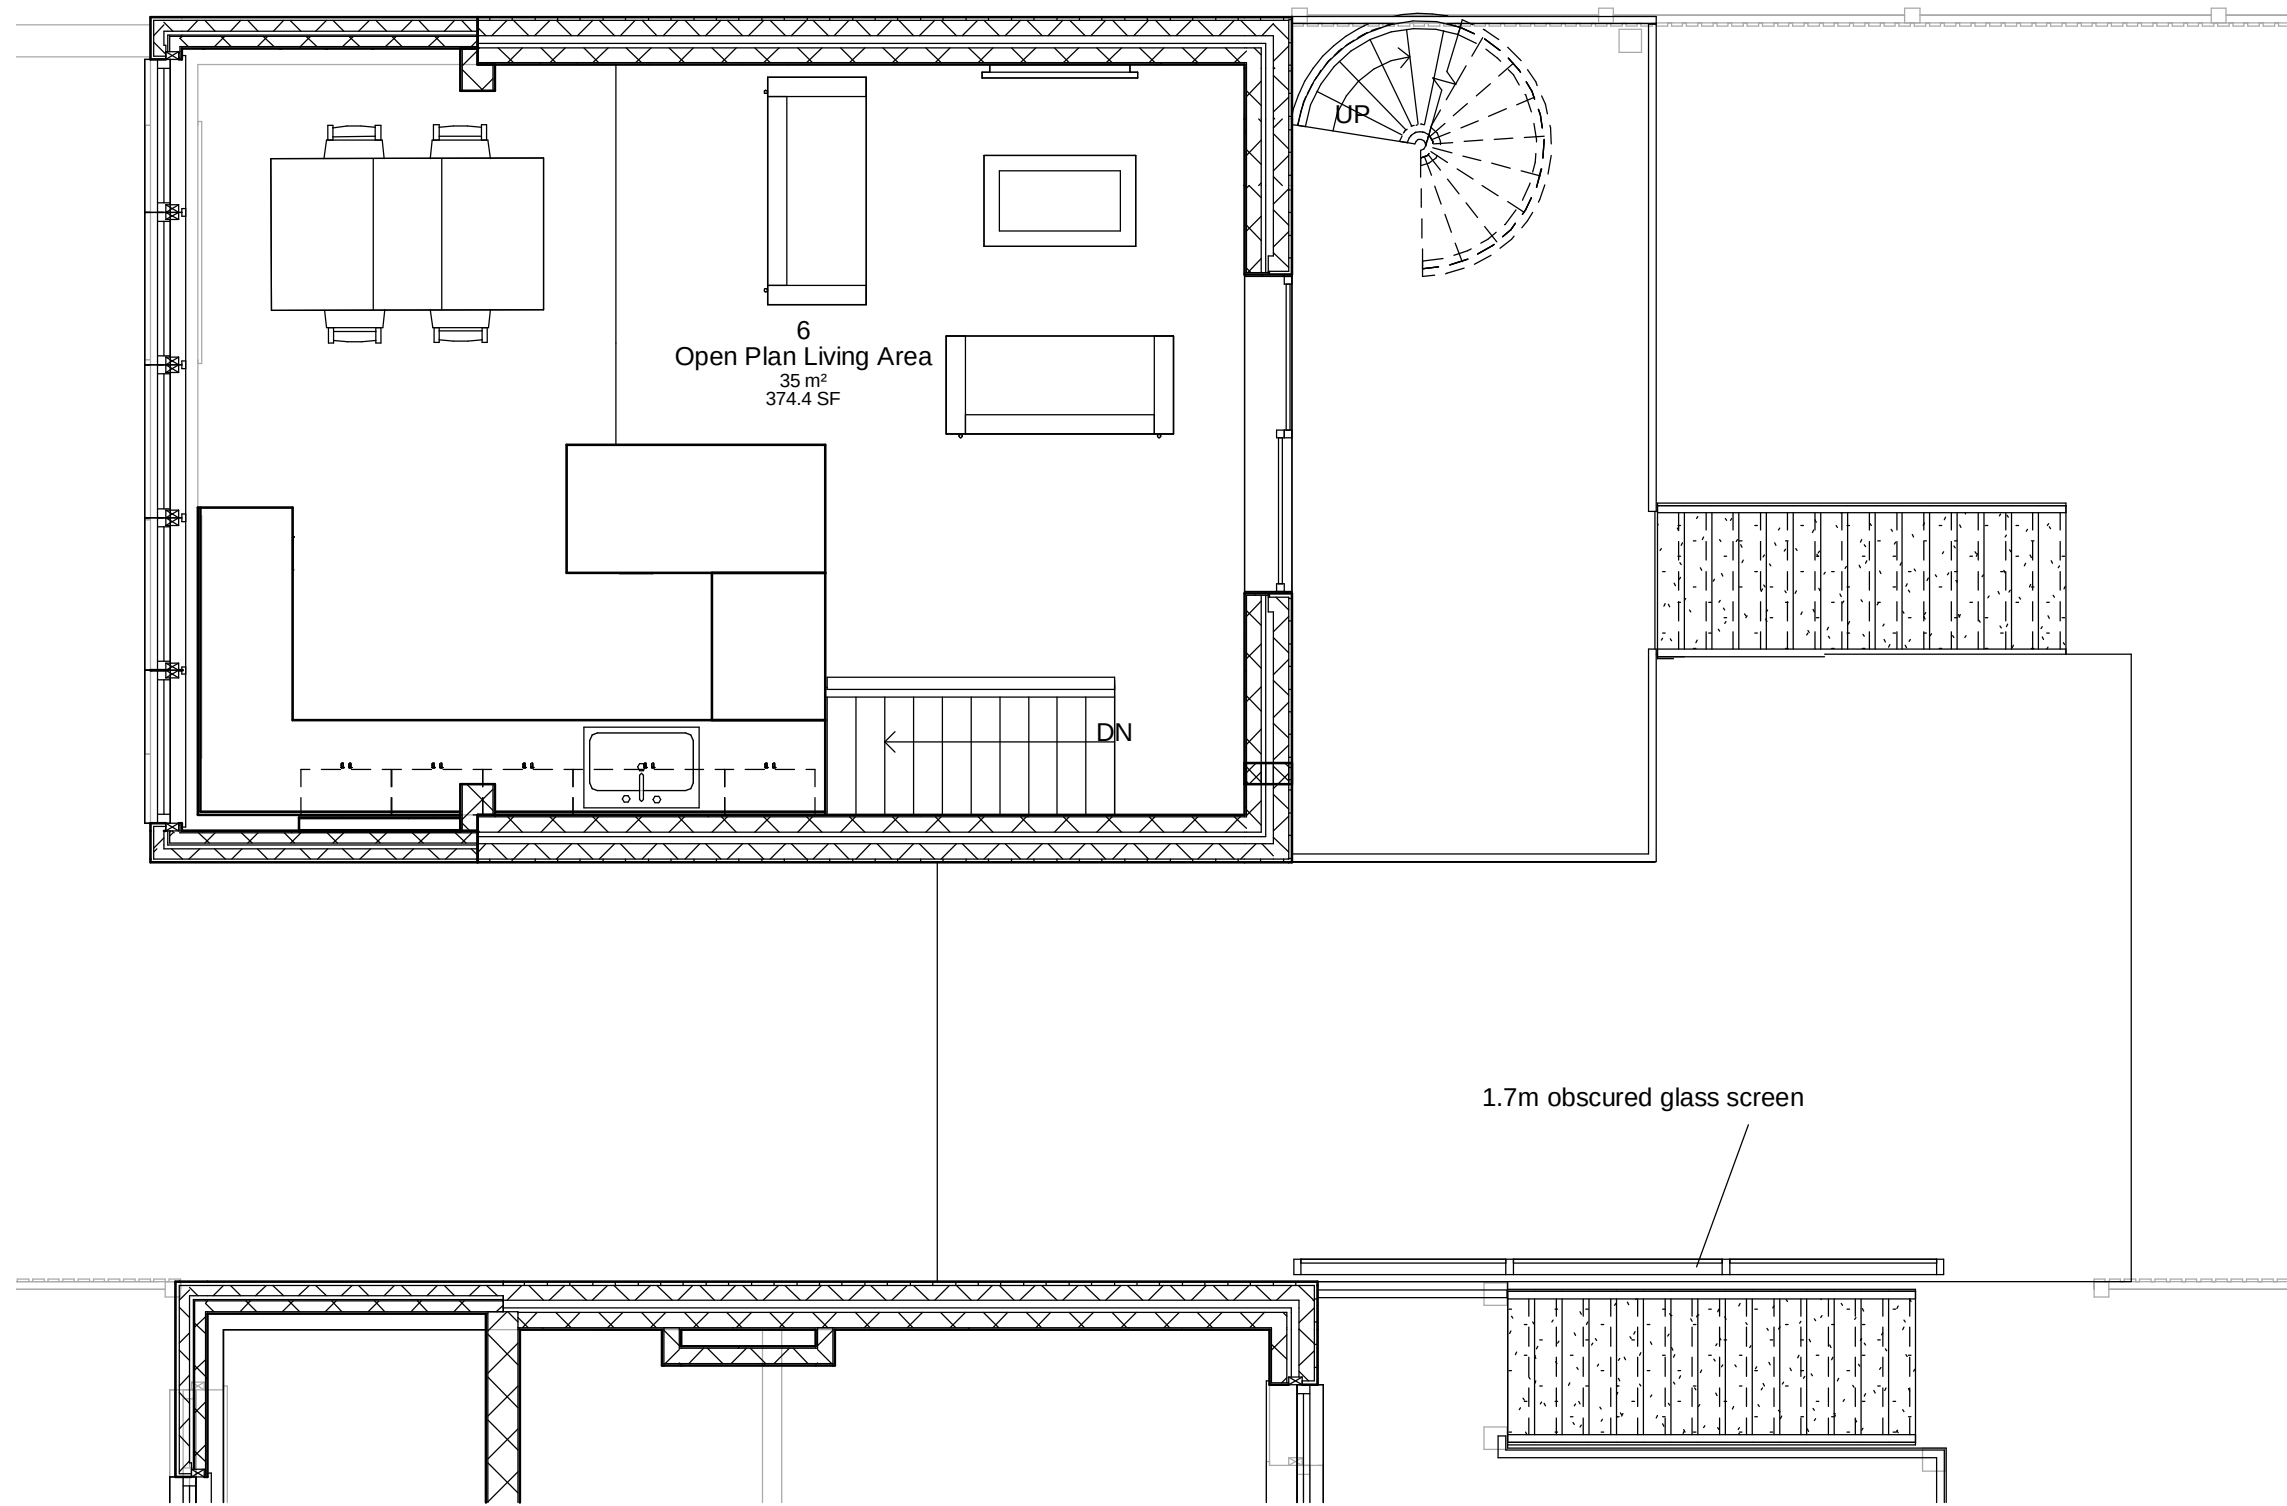

1 First Floor Plan
1 : 50