


Front Wall - Existing

Scale 1:50

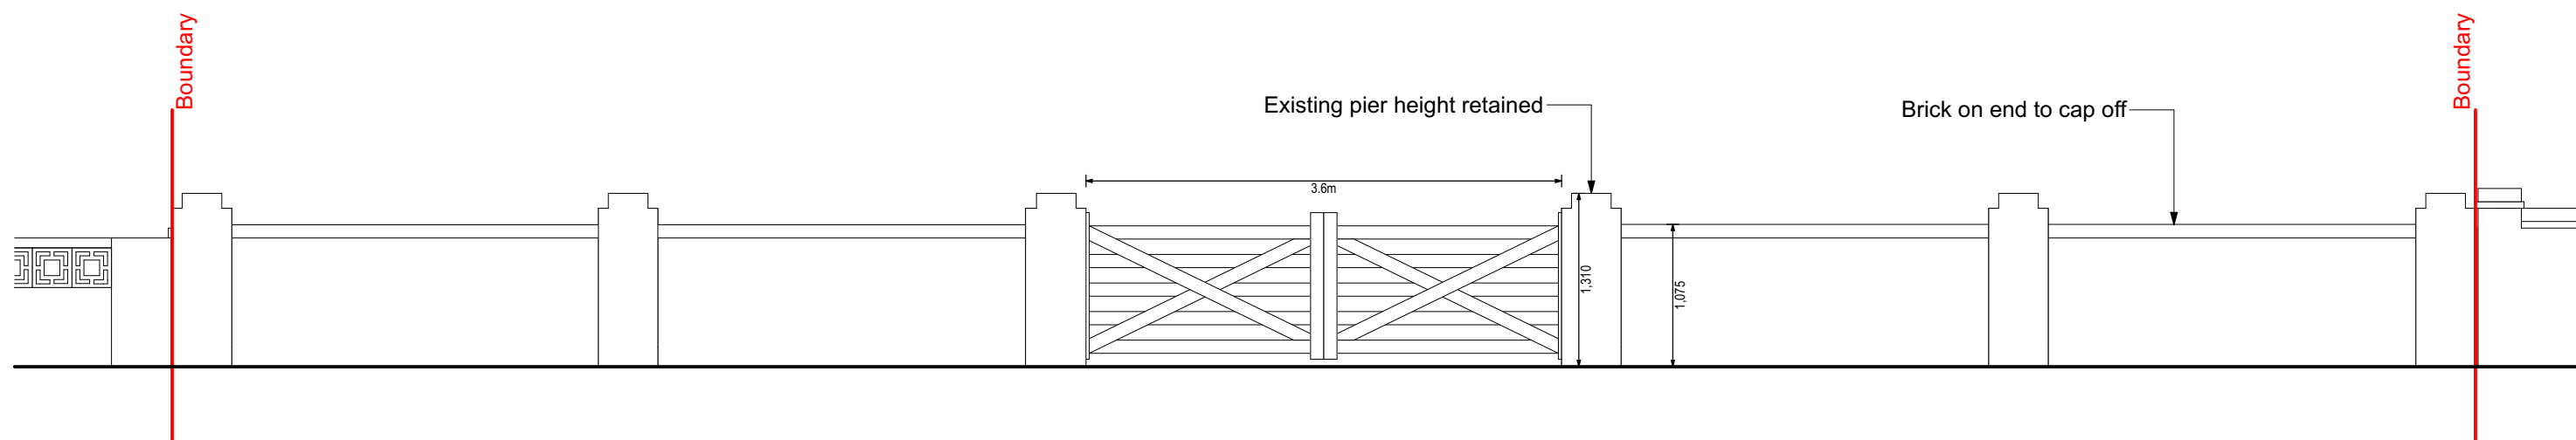

Front Wall - Proposed

Scale 1:50