


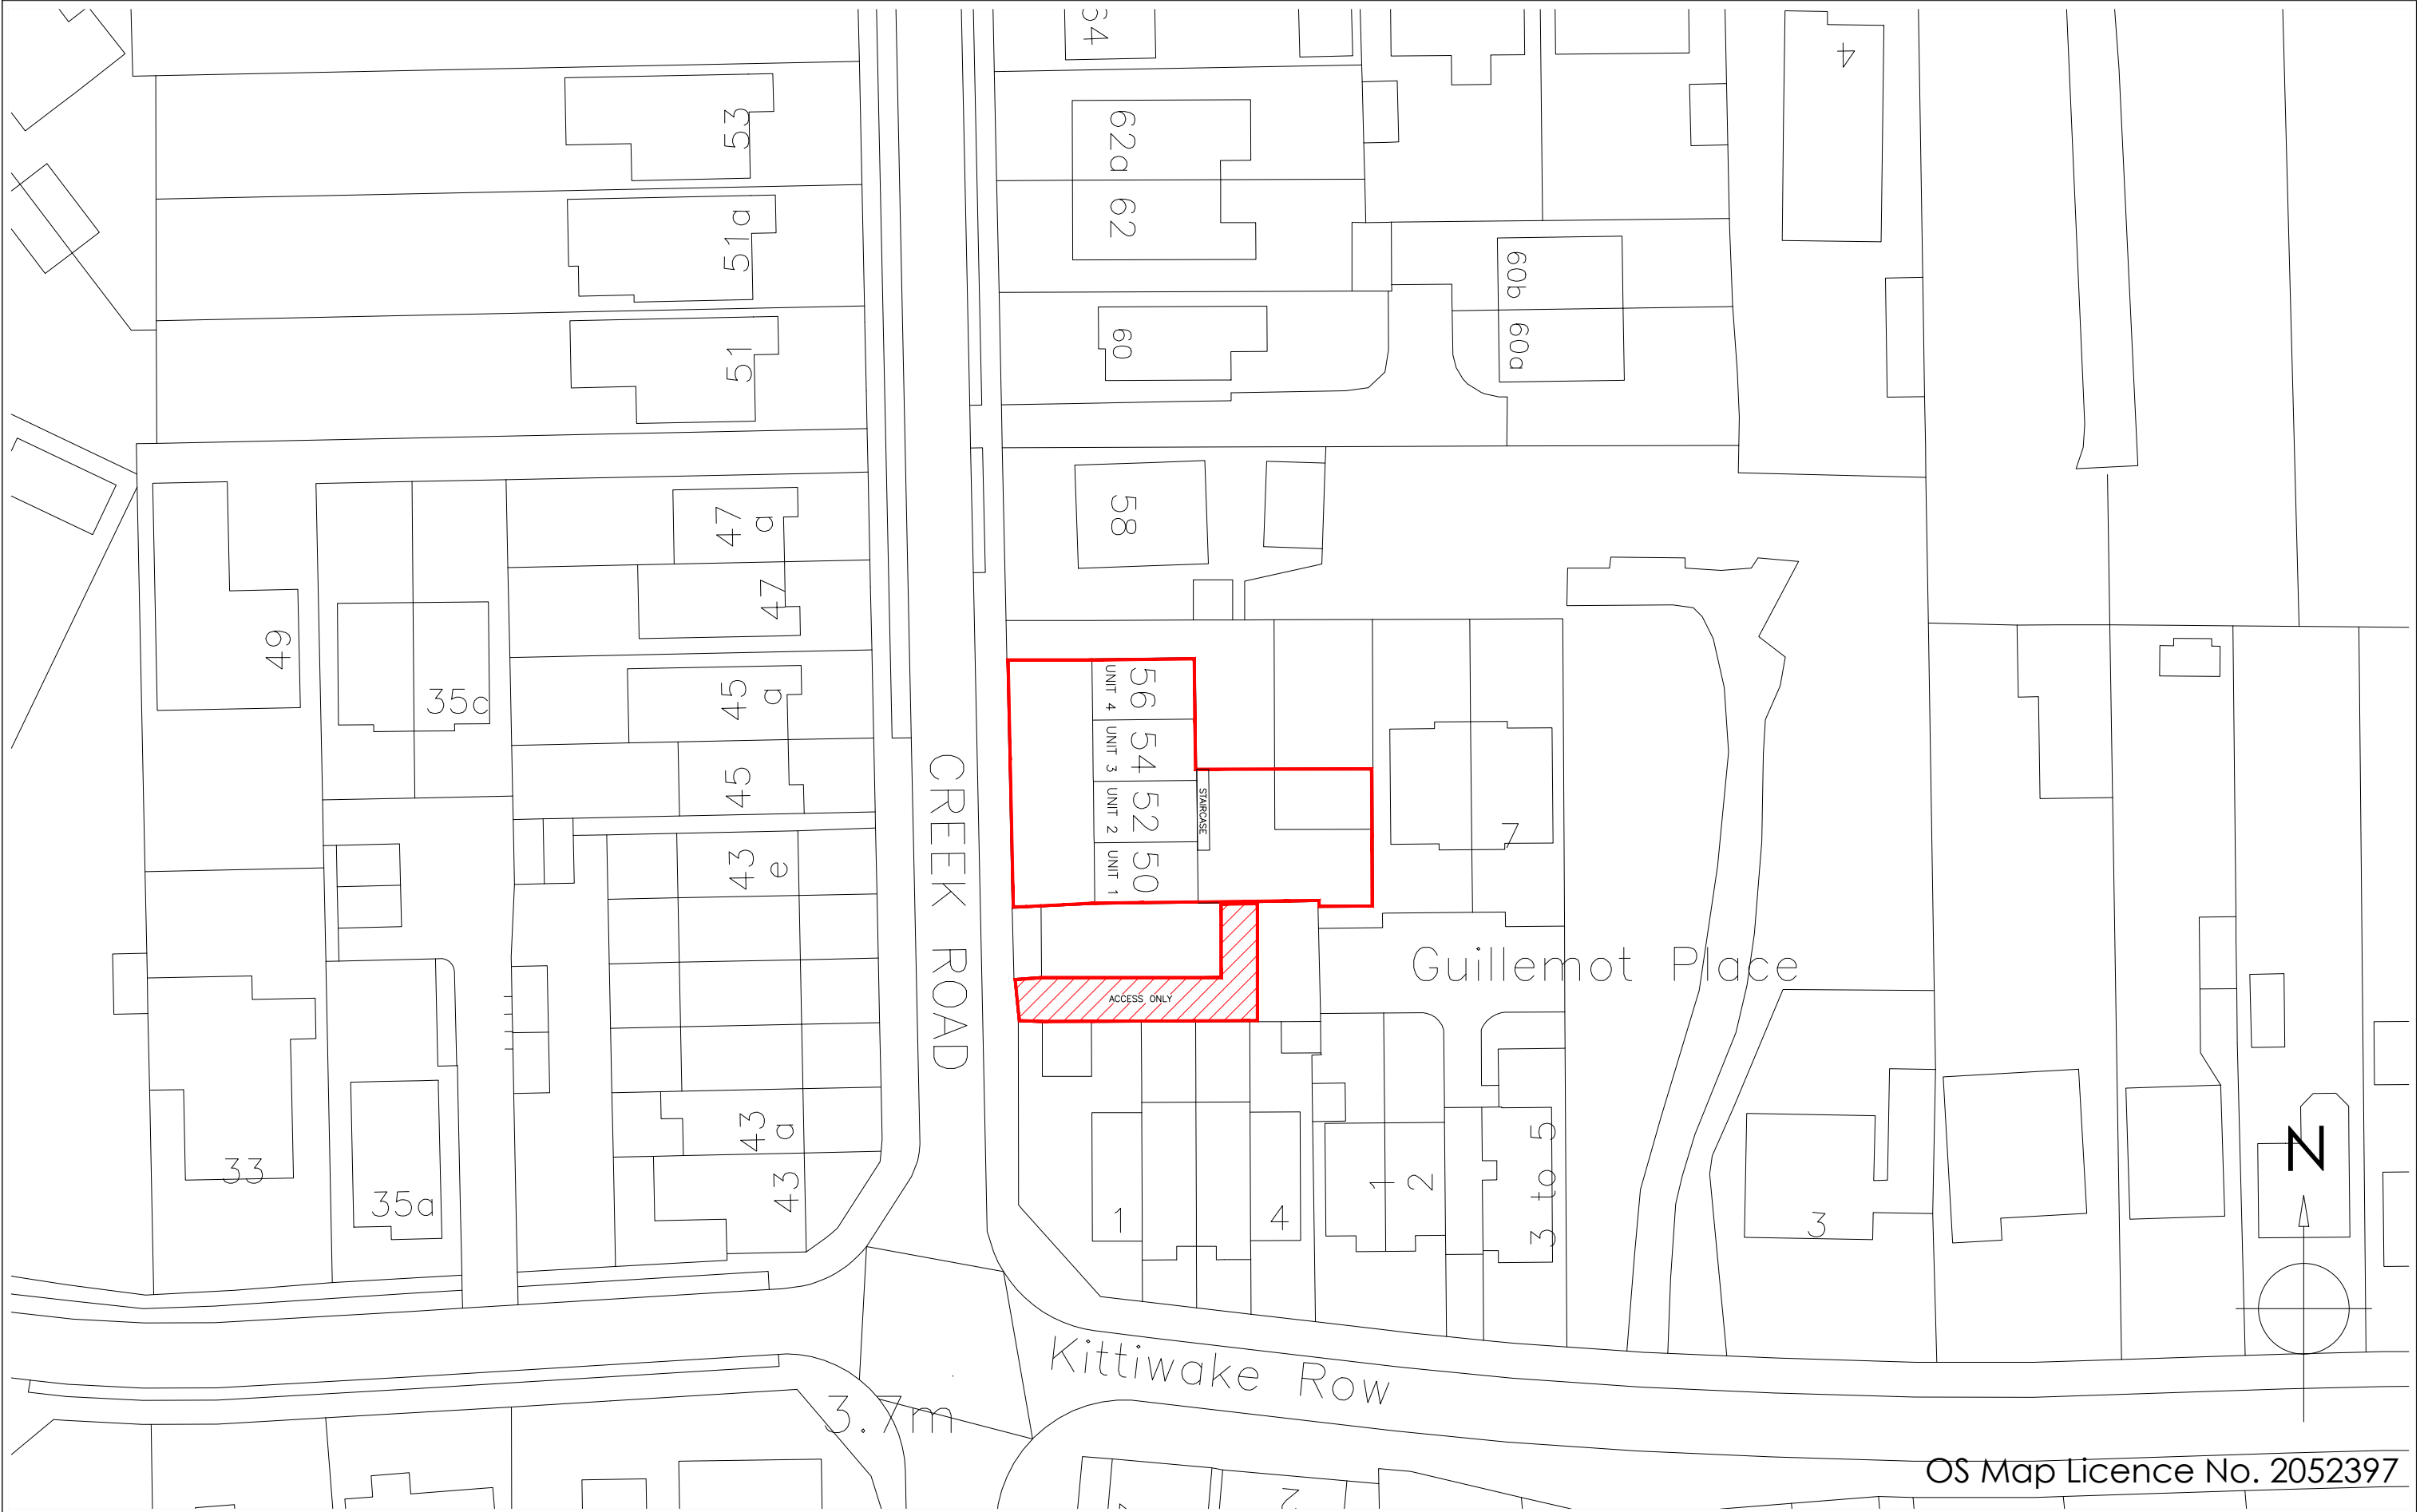


Copyright is reserved by GBS Designs and is issued on the condition that it is not copied or disclosed by or to any unauthorised persons without prior consent in writing from GBS Designs.

All dimensions to be checked on site

All structural elements to be specified by a suitably qualified structural engineer.

REV	DESCRIPTION	DRAWN	DATE
-	Initial design	GBS	19.11.18
A	Changes to internal layouts and elevations	GBS	19.12.18
B	Changes to shop front windows	GBS	20.12.18
C	Drawing numbers made sequential with additional map drawings and phasing	GBS	21.12.18
D	Changes to outline colours and additions to Phase 1 block, parking, site and location plans	GBS	07.02.19
E	Area defined and outline colours changed on all block, parking, site and location plans	GBS	07.05.19
F	Roof changes to Phase 2 drawings	GBS	29.05.19
G	Changes to plans and elevations for Phase 2 following planning meeting	GBS	02.07.19
H	External staircase enclosed with associated changes	GBS	03.07.19

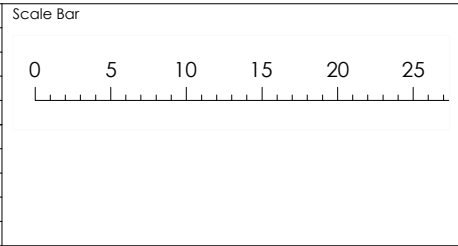

Drawing Ref	50-56CREEKRD 13
Scale at A1	N/A
Scale at A3	1:500
Date	19 NOV 2018
Drawn by	GBS

Drawing Title

50 to 56 Creek Road
Hayling Island
Hampshire
PO11 9DQ

CAD - ARCHITECTURE - DESIGN

6 Shillinglee Waterlooville
Hampshire PO7 5RW

Tel 023 9225 8315
www.gbs-designs.co.uk