



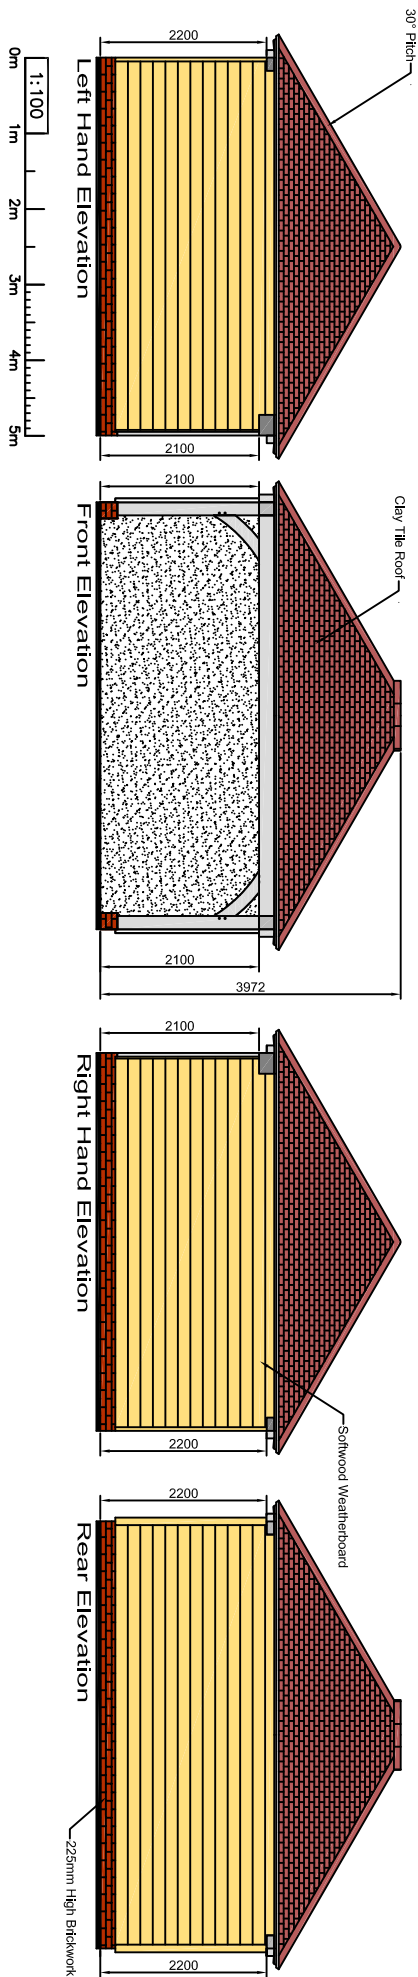

Notes:
Dimensions to be verified on site. Figured dimensions to take priority over those scaled from drawing.
Any areas indicated are for guidance only, no responsibility is take for their accuracy.

This drawing is the intellectual property of The Oak Designs Co Ltd. All Copyright and Design Rights are reserved / registered and the drawing is issued on the condition that it is not copied or reproduced, retained by or disclosed to any unauthorised person, either wholly or in part, without the written consent of the designers.

28.04.2020 Rev01
Roof pitch changed to 35 degrees.
12.05.2020 Rev02
Roof pitch changed to 30 degrees
and roof style changed to hipped roof.

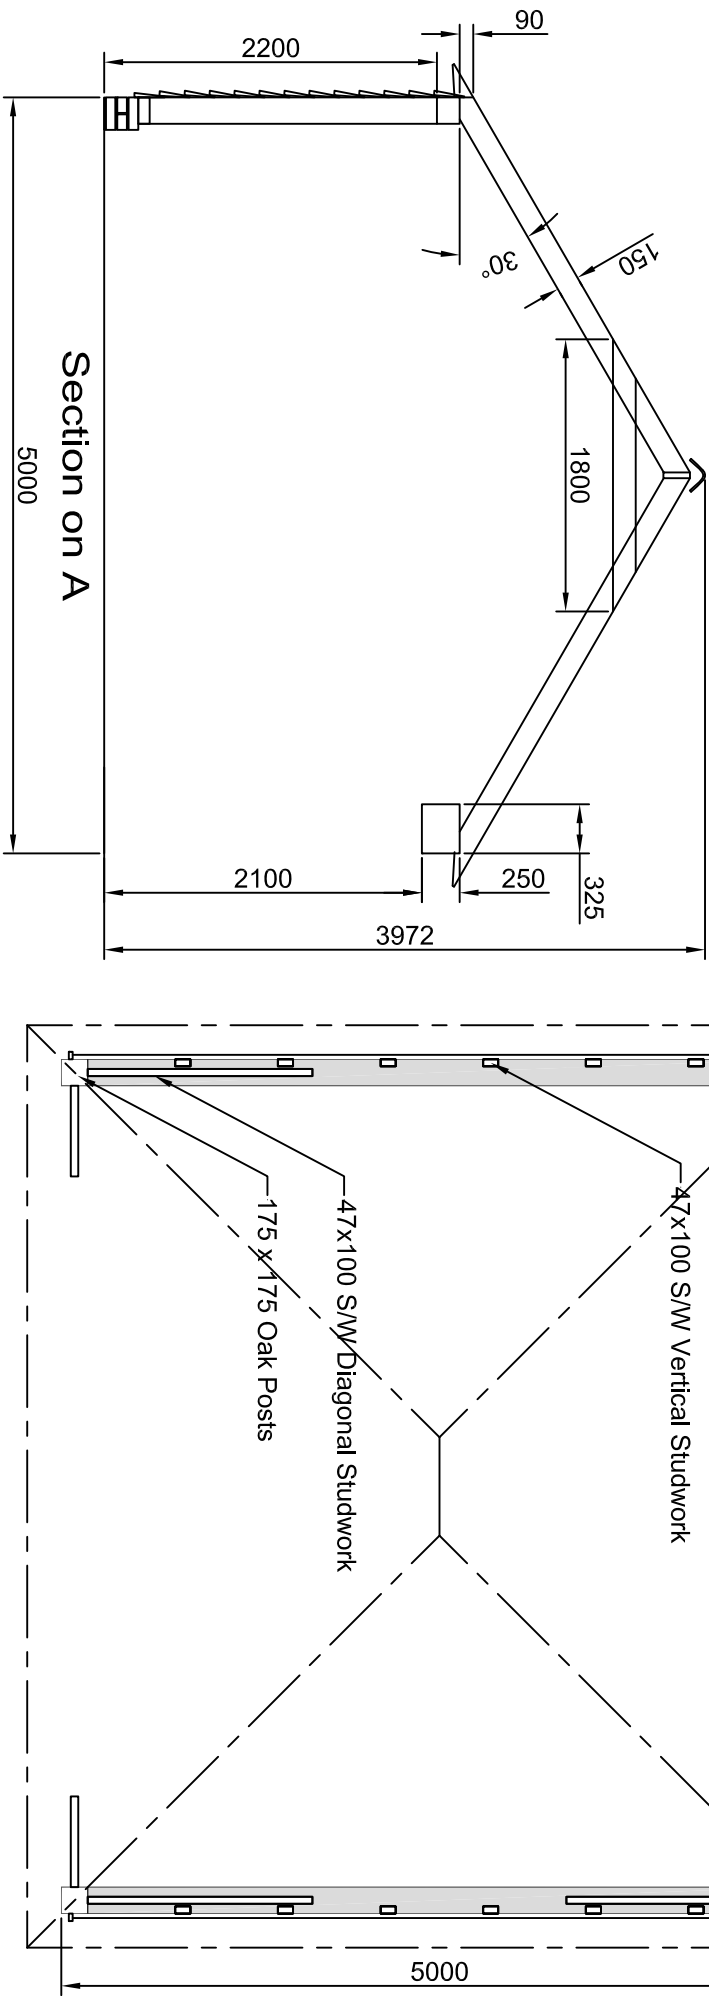

Unit 3, The Framing Yard,
Spithurst Commercial Centre,
Spithurst Road, Barcombe,
East Sussex. BN8 5ED
Tel: 01273 400411

Scale/s (A3)	Date
1.50 / 1:100	12.05.2020
Drawn by CJT	Checked by
Co-ordinated by	Approved by
Client Bernard Johnson	

Project
22 Lovedean Lane Waterlooville Hants PO8 8HJ

Drawing Title
2 Bay Oak Frame Garage Planning Drawing

DRG NO: Johnson B 01/01	REV: 02
-----------------------------------	-------------------