
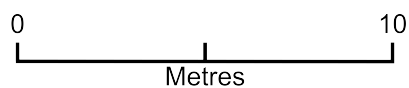


Block Plan

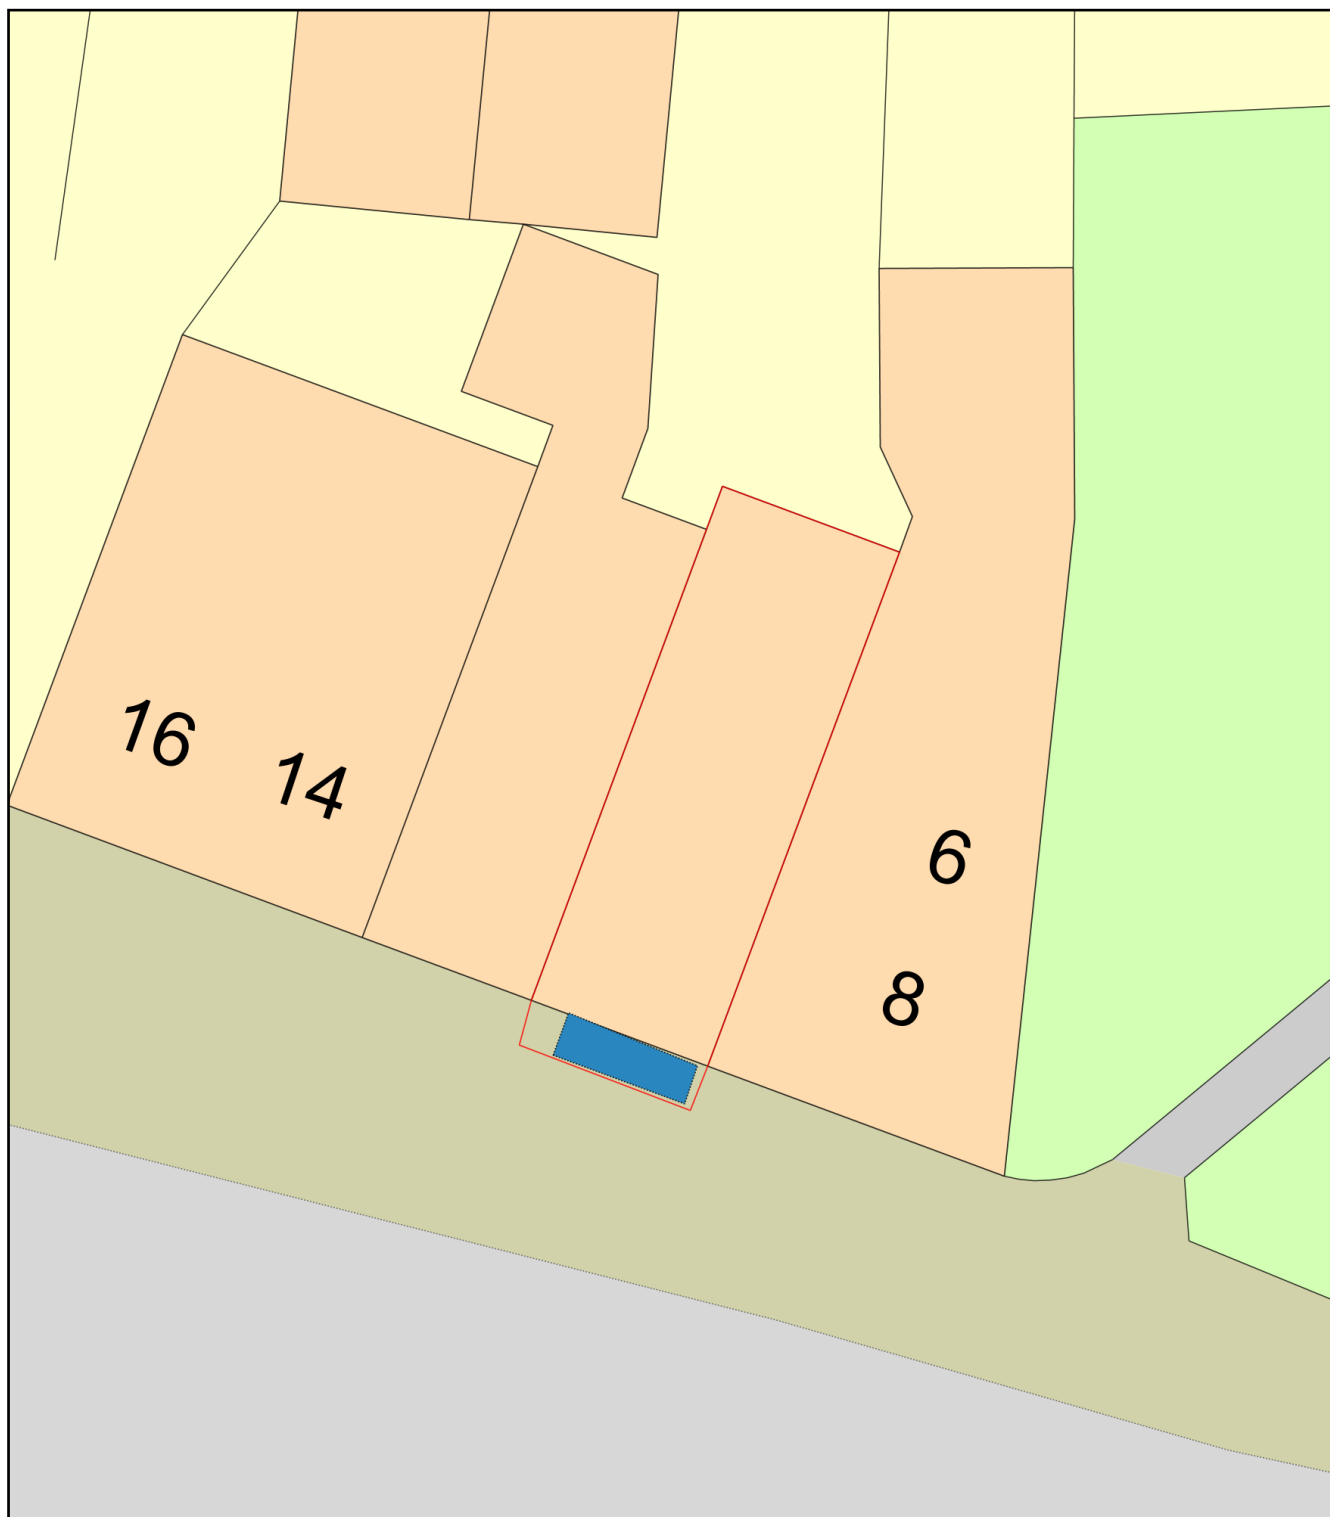

Plan Produced for: Timothy Mace

Date Produced: 20 Nov 2019

Plan Number/Project ID: TQRQM19324160842448 / Humphrey

Scale: 1:200 @ A4