


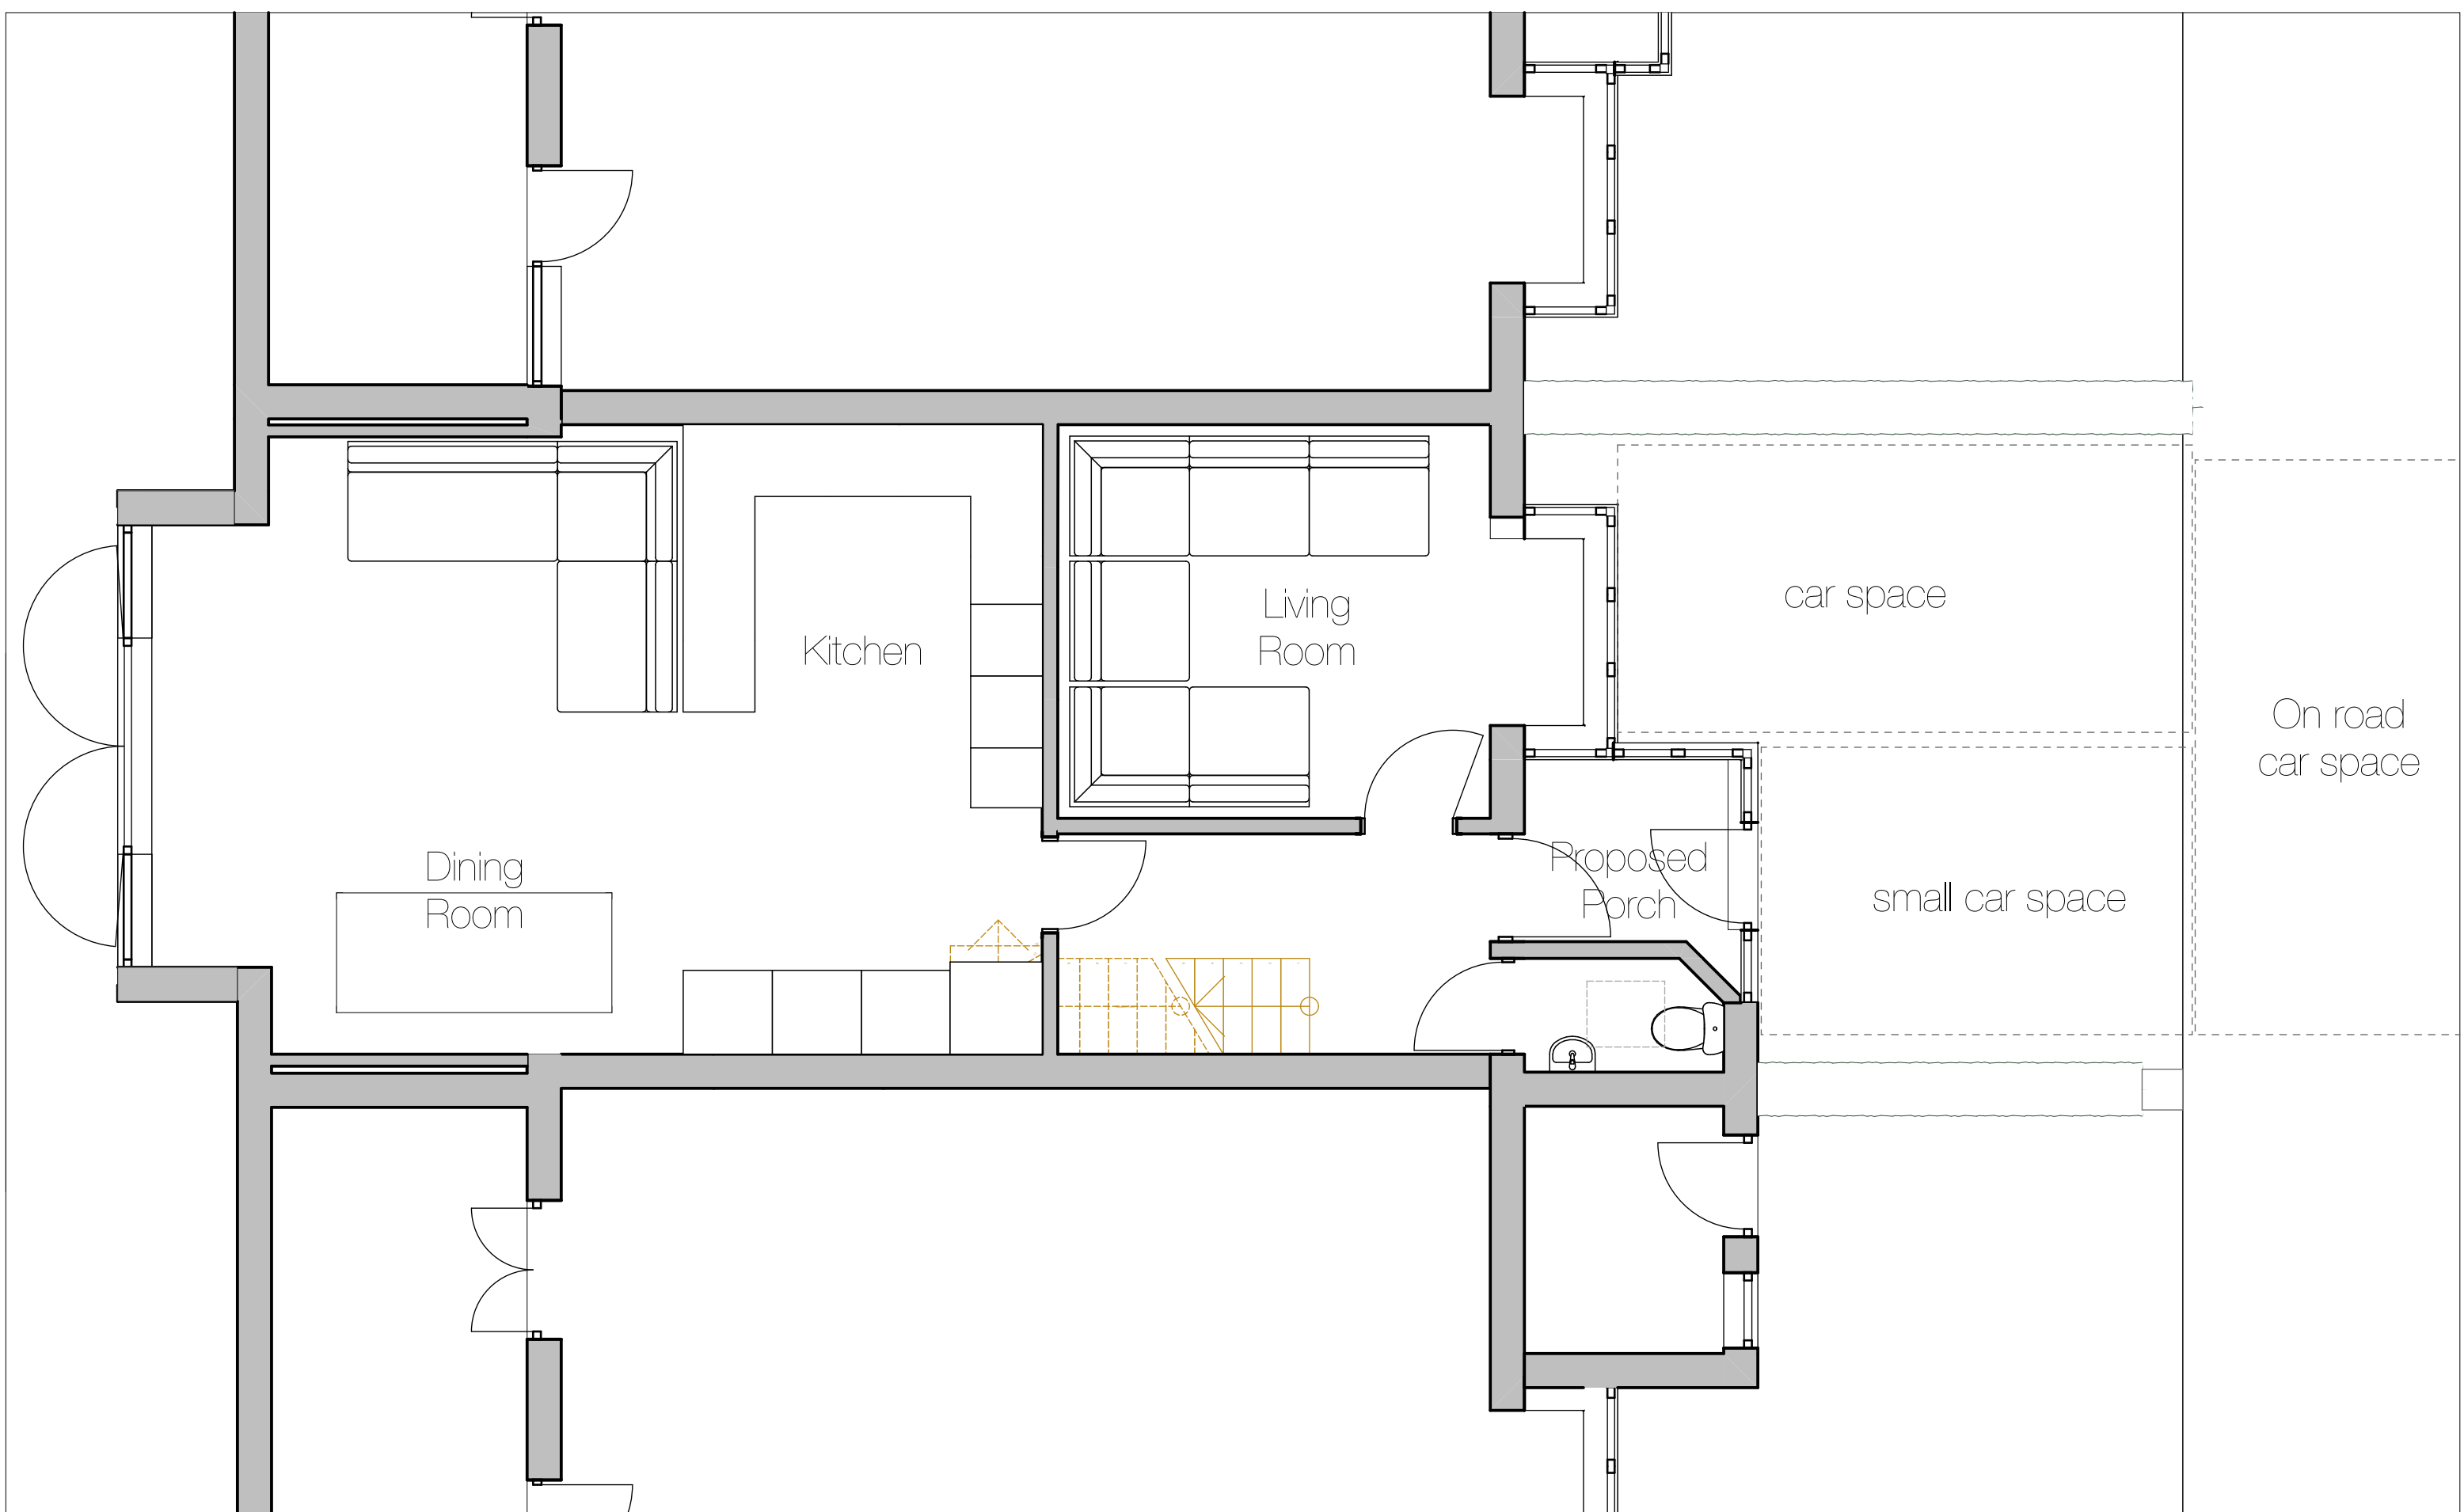

 Downland Design Ltd.	Issue Date	Client	12 Bath Road Emsworth PO10 7EP	Proposed Plans	Drawing:	Drawing Number		
	Date printed 16/10/2019	Mr & Mrs C Summers	Proposed Alterations and Extensions	Scale @ A3 1:50	Proposed Ground Floor A3	project	number	rev
						1723 - A.02.2		