
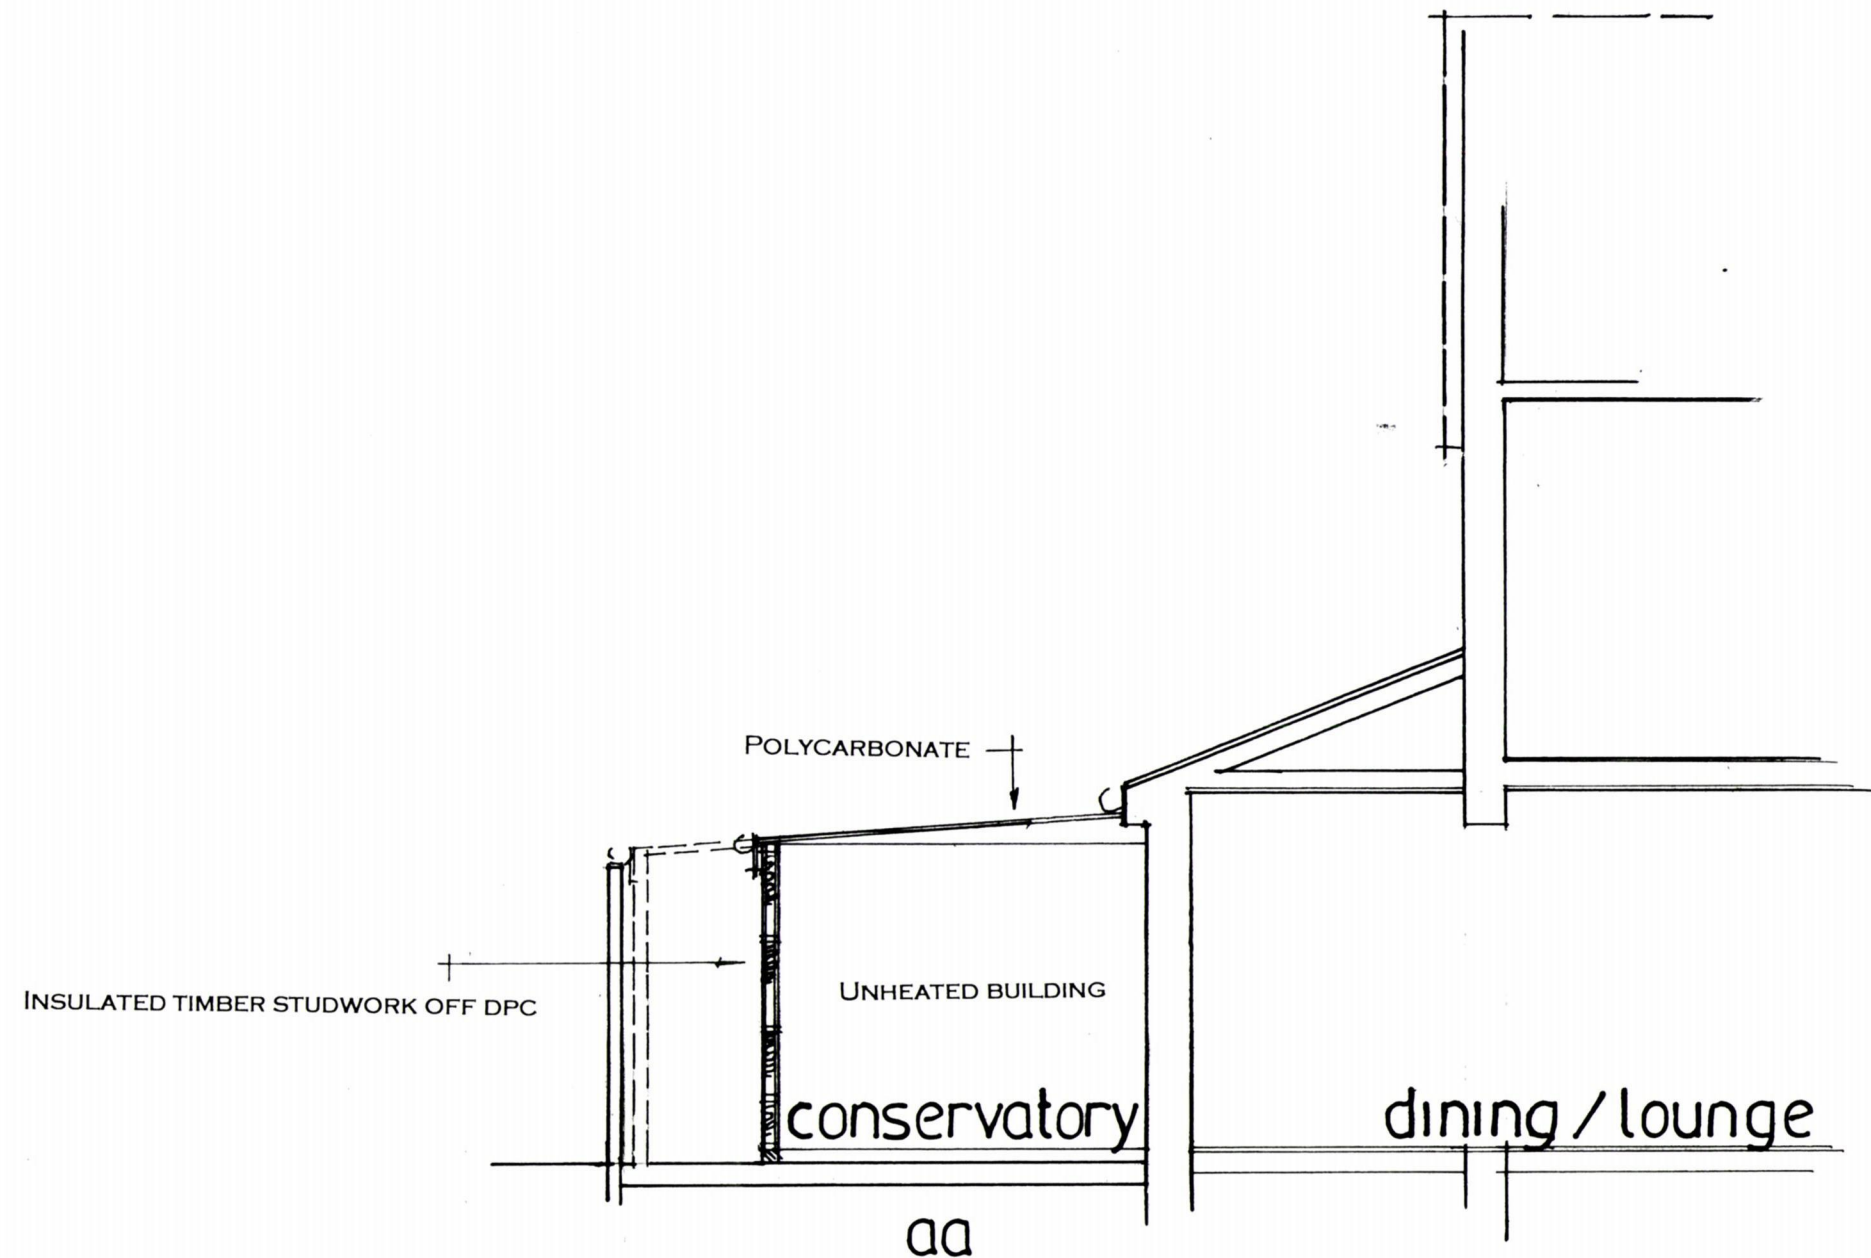


**SIDE ADDITION TO FORM CONSERVATORY & CARPORT.
14, CHERRYWOOD GARDENS, HAYLING ISLAND, HANTS.
FOR MR & MRS M. WAKELEY.**

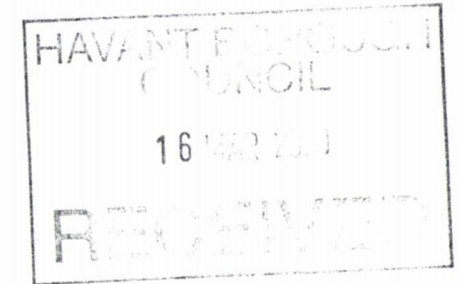

PLANNING ONLY DRAWING

date mar 20
scale 1:50

SECTION DRAWING

PETER J. WALKER
ISLAND DESIGN
182 SEAFRONT, HAYLING ISLAND, HANTS
PO11 9AN
TEL 02392467571