



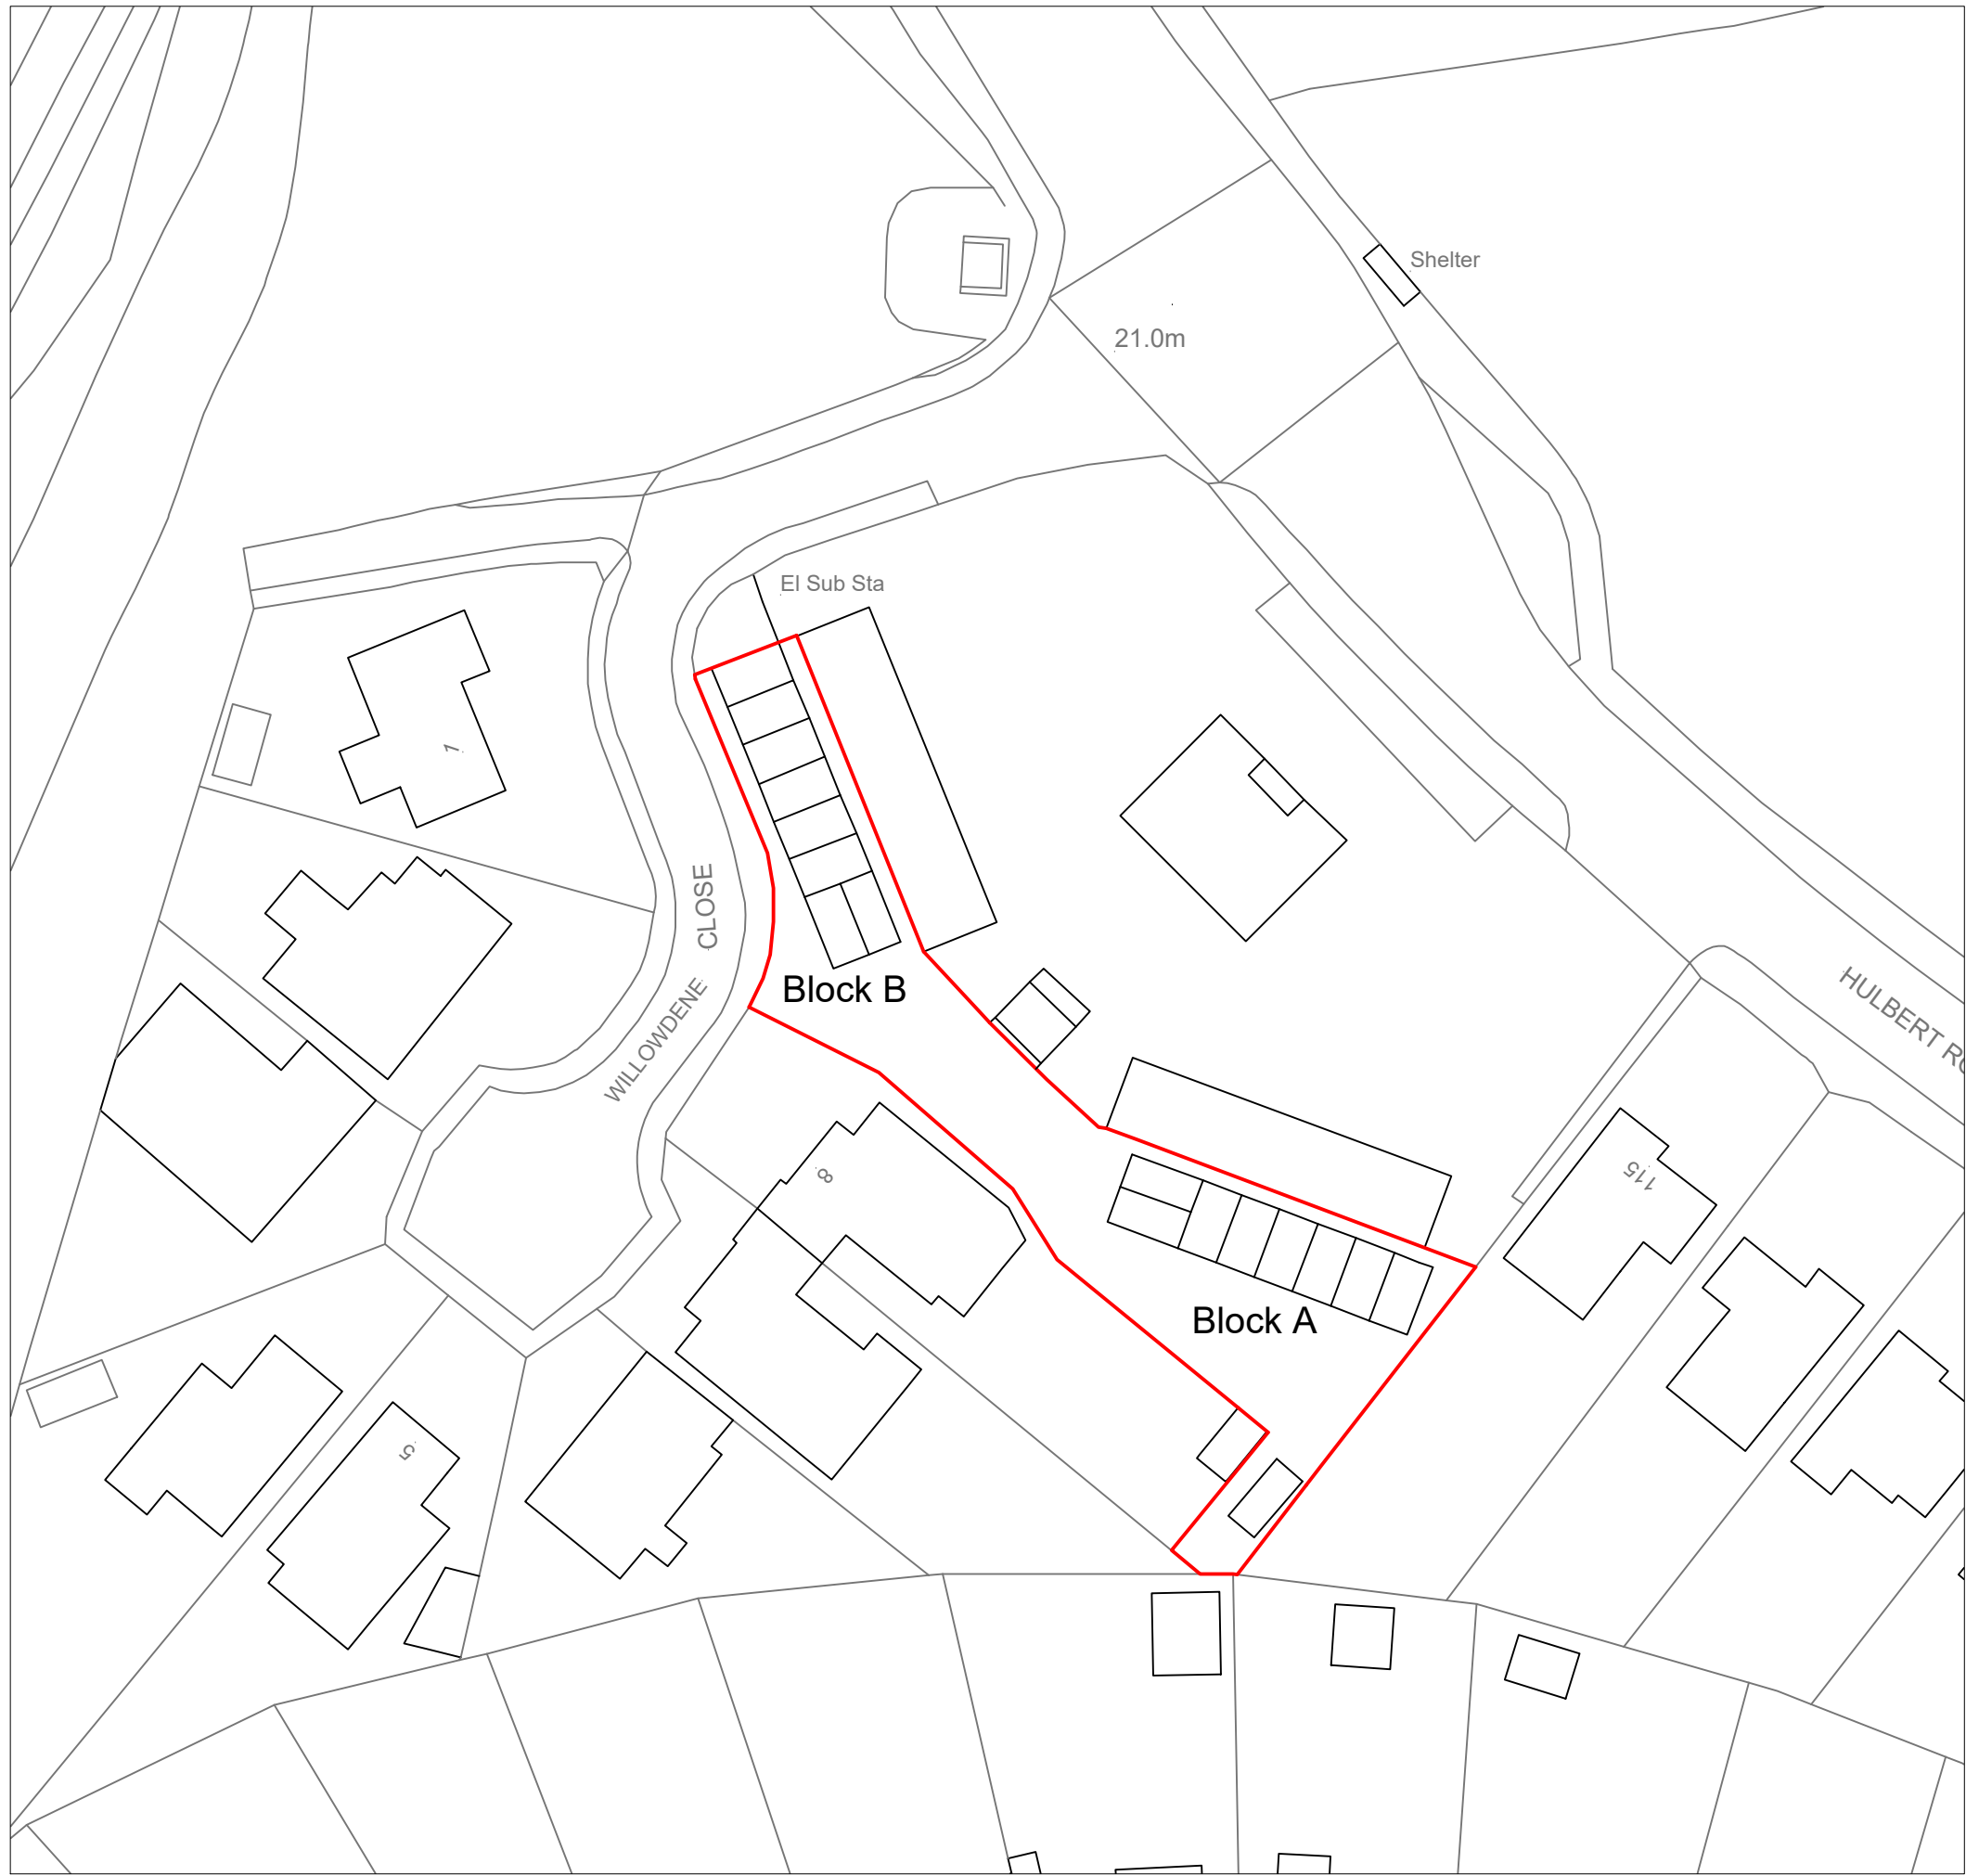

Block Plan - As Existing 1:500

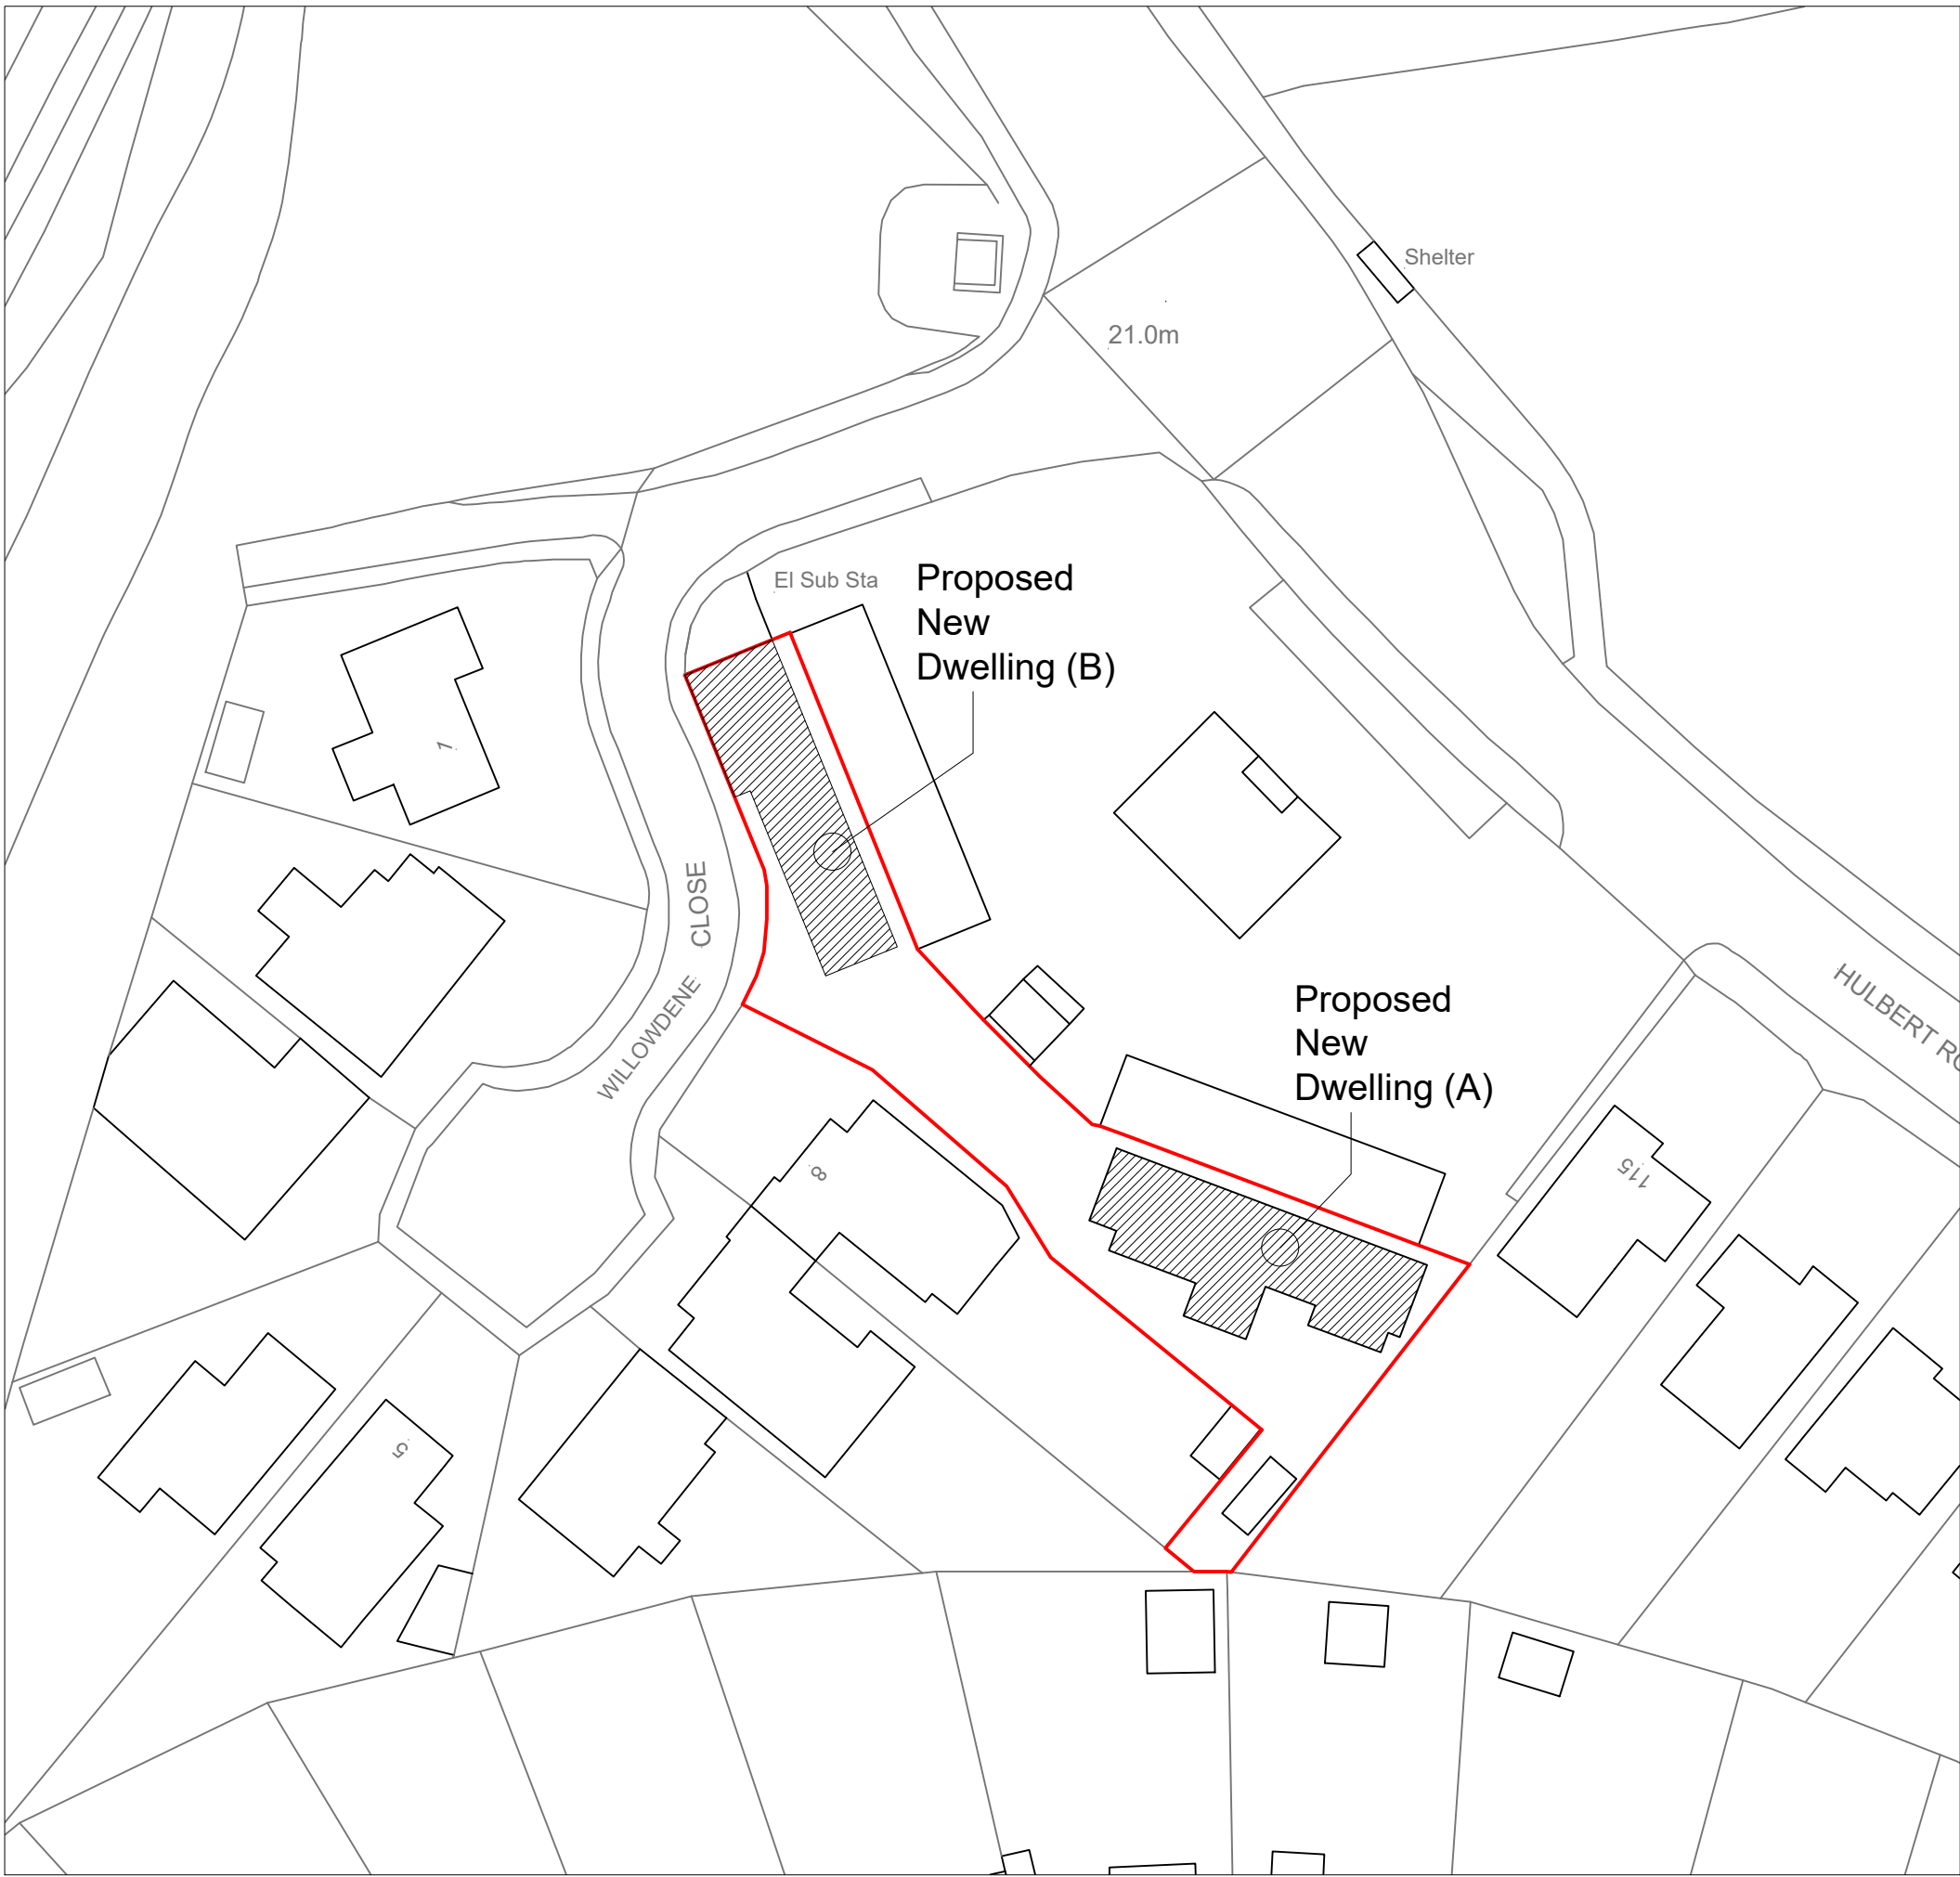

Block Plan - As Proposed 1:500

-	Issued for Planning Application	NJ	30-03-20
Rev.		By	Date
Wildern Architecture Ltd Middle House, 3 Sampan Close, Warsash, Southampton, SO31 9BU 07920 260758 Project Garages at Willowdene Close, Bedhampton, Havant, PO9 3QP Client Mr and Mrs A Shaw			
Title Block Plan - As Existing and Proposed			
Date	Sept 19	Drawn By	NJ
Job No.	Drawing No.	Scale	Revision
W19-009	101	1:500@A1	-