


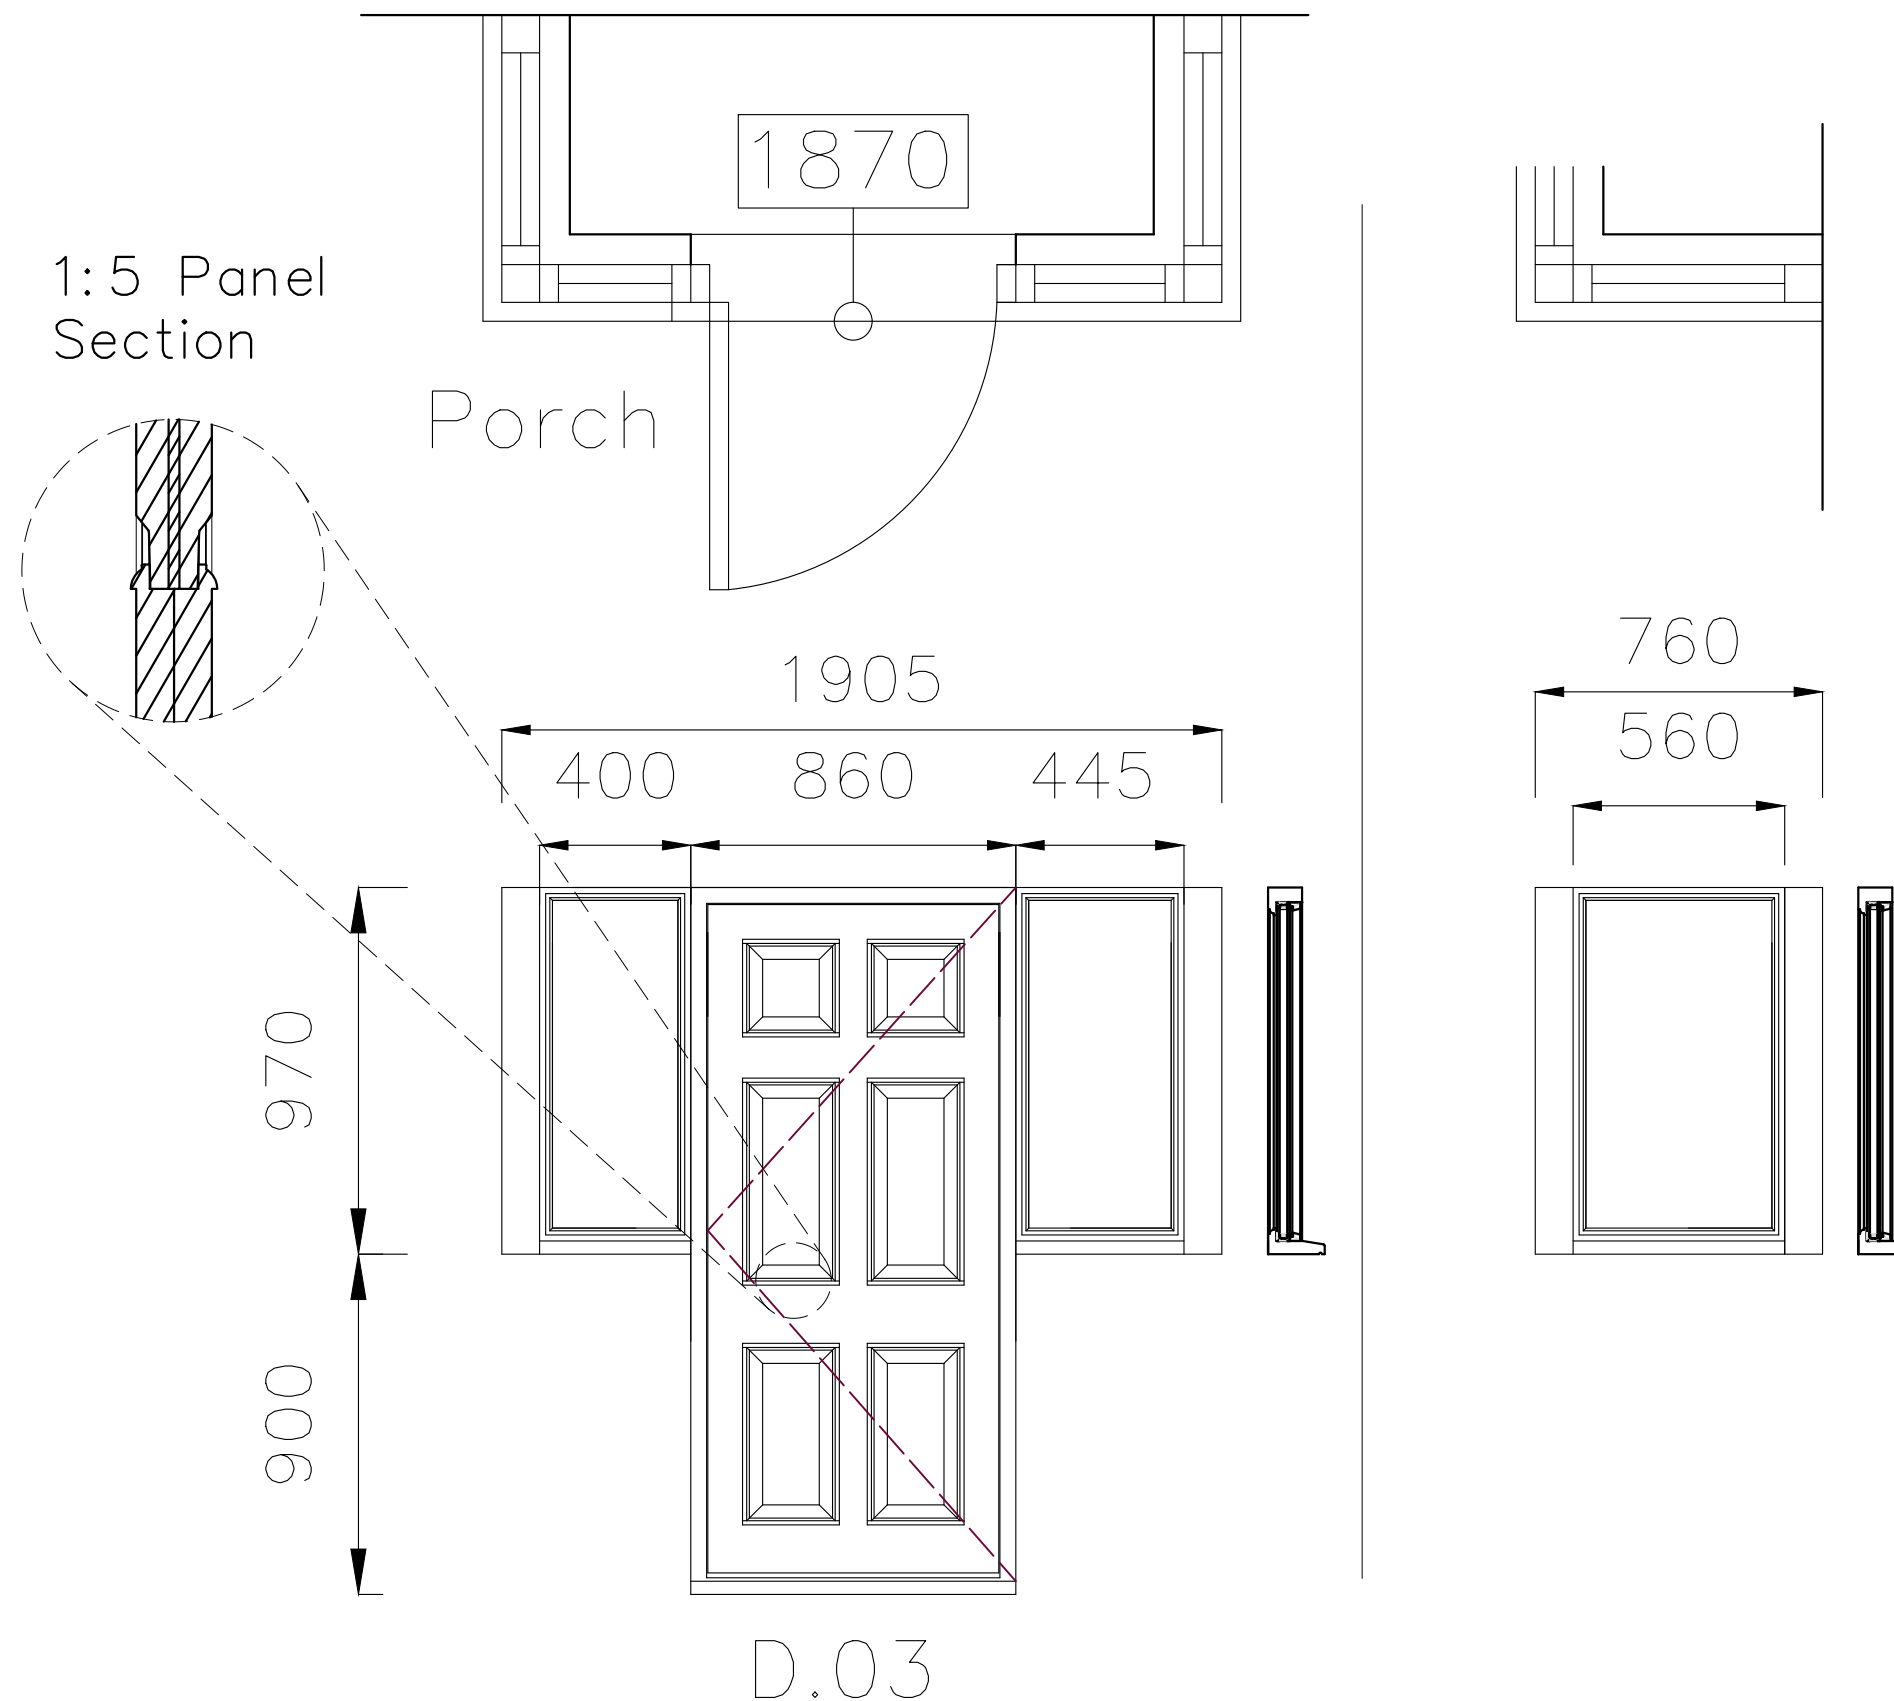

Eastney Farmhouse,
St Peters Road,
Hayling Island,
Hampshire,
PO11 0RT

Eastney Farmhouse: Porch Details

Revisions	a) Opening directions/25.09.19/SAR
	b) Size Alterations/04.03.20/CAL
	c)
	d)

CAD

Critchley Architecture And Design
Contact: 02392 474 919 | info@caad.online

The Old Brewery, 15E South Street, Havant, PO9 1BU

Scale A3 = 1:20
Drawn CAL
Date 10/09/19

19046-618 ^B

2m

4m

6m

8m