


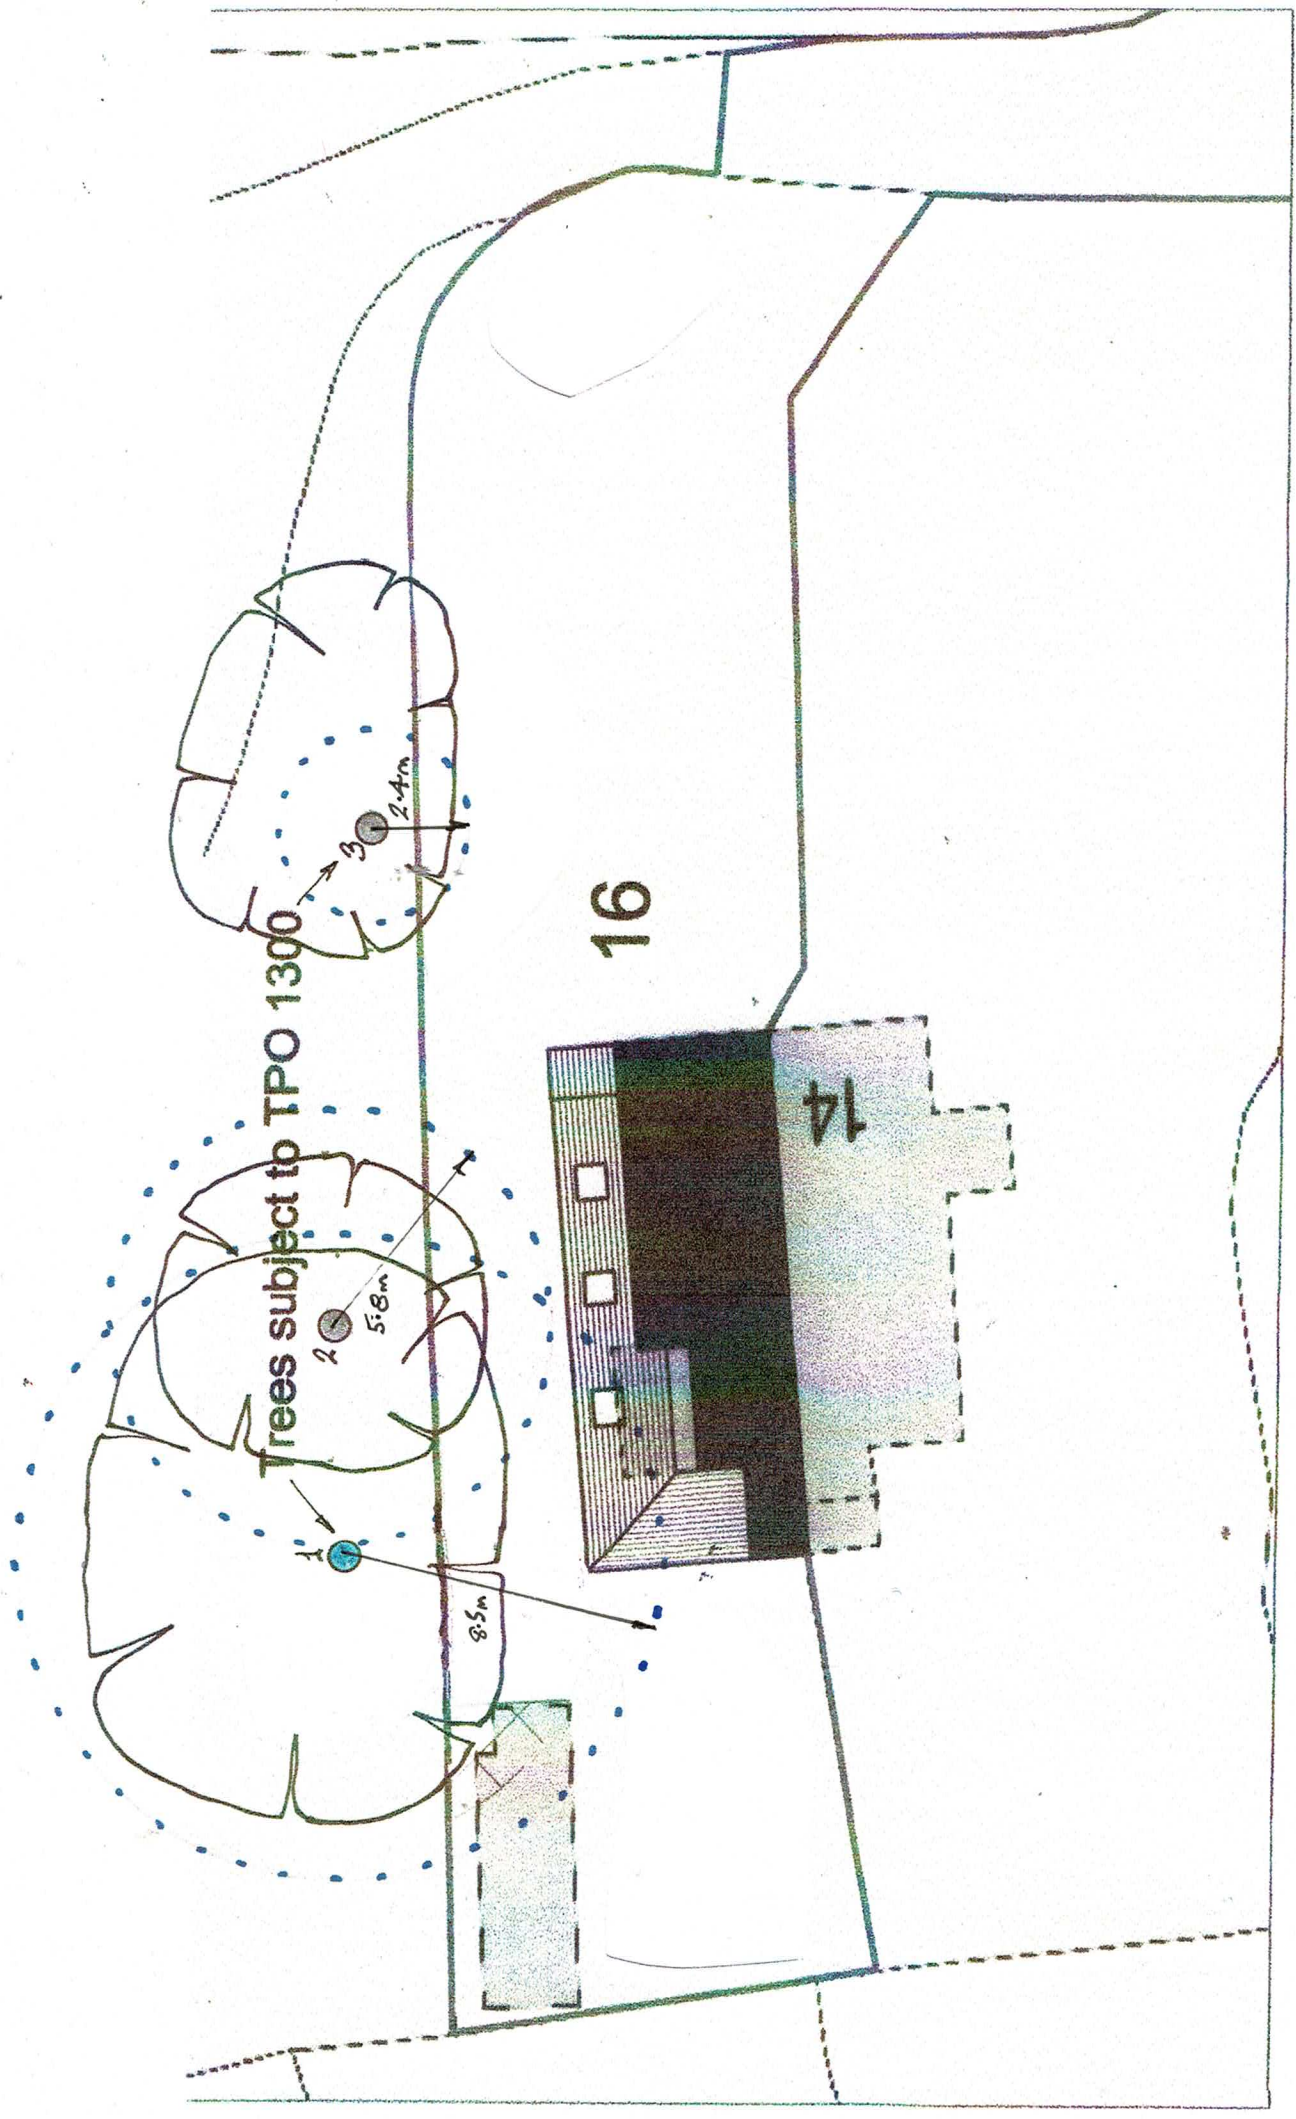

BLOCK plan
Scale 1:200

BESPOKE architects

Tel: 01243 373245 Mobile: 07970439156

Project:
16 Park Crescent, Emsworth

Drawing:
Block and location plan

19.133 **Drawing.: P03A**

project	16 Park Crescent Emsworth Hampshire
client	Mr D Fisher
title	Tree Constraints Plan
dwg	BJH 01/02
scale	1:200 @ A3
date	December 2019
job	1102
drawn by	bjh
The Granary – White Chimney Row – Westbourne PO10 8RS 07875 520881 bernieharverson@gmail.com	

Key:

- = Trees of A (high) grading
- = Trees of B (moderate) grading
- = Trees of C (low) grading
- = Trees of U (fell) grading

● = Root Protection Area in accordance with BS5837 recommendations

N.B. IF the crown spread exceeds the recommended RPA and the tree has a low branching habit then it may prove necessary to either increase the RPA to encompass the full crown or undertake facilitation pruning works.