

Planting Schedule

Trees					
Species Name	Girth	Height	Density	Specification	No.
Malus sylvestris	12-14cm	350-425cm	Counted	Heavy Standard :Clear Stem min. 200 :RB	1 -


Shrubs					
Species Name	Height	Pot Size	Specification	Density	No.
Cistus 'Silver Pink'	30-40cm	3L	Bushy :C	4/m ²	6 -
Euonymus fortunei 'Emerald Gaiety'	30-40cm	3L	Bushy	4/m ²	7 -
Fagus sylvatica	80-100	5L-7.5L	Branched :BR	0.5Ctr Double Staggered at 0.3m offset	317 -
Hebe 'Midsummer Beauty'	30-40cm	3L	Bushy :C	4/m ²	7 -
Mahonia wagneri 'Pinnacle'	20-30cm	3L	Branched :C	4/m ²	6 -
Prunus laurocerasus 'Otto Luyken'	40-60cm	5L	Bushy :C	4/m ²	9 -
Rosmarinus officinalis	40-60cm	4L	Bushy :C	4/m ²	6 -
Skimmia japonica reevesiana	30-40cm	3L	Bushy :C	4/m ²	8 -
Viburnum davidii	30-40cm	3L	Bushy	4/m ²	7 -

SPECIFICATION
All works generally, to comply with the written Soft Landscape Specification.

NOTES:
DO NOT SCALE FROM DRAWING
NOT FOR CONSTRUCTION, FOR PLANNING PURPOSES ONLY

Legend

-  Existing trees to be retained and protected during construction
-  Proposed tree planting within soft landscape. See detail 1 on sheet 1
-  Proposed hedge planting to be planted in a double staggered row 300mm apart and at 400mm centres in each row. To be maintained at 1m height
-  Proposed shrub planting to receive 75mm bark mulch after planting operations
-  Proposed grass areas to receive good quality amenity grass turves laid in line with good horticultural practices
-  Proposed grassland areas, to be seeded with 'EM2 Standard General Purpose Meadow Mixture', as supplied by Emorsgate and sown at 4 grams per msq, or similar and approved
-  Proposed shade tolerant seed mix, to be seeded with WFG8 Hedgegrows and Shaded Areas seed mix as supplied by Germinal and sown at 4 grams per msq, or similar and approved

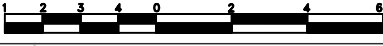

Rev	Date	Details	Drawn



HEAD OFFICE
Rodbourne Rail Business Centre, Grange Lane,
Malmesbury, SN16 0ES
Tel: 01666 825646

Suite 8 & 9, Courtyard House, Mill Lane, Godalming, GU7 1EY
Tel: 01483 425714

Suite 6, Crescent House, Yonge Close, Eastleigh, SO50 9SX
Tel: 02382 026300

Suite 50, Space Business Centre Gloucester,
Quedgeley, Gloucester, GL2 4AL
Tel: 01452 887260

Suite CO3B, 1010 Cambourne Business Park,
Cambourne, CB23 6DP
Tel: 01223 598598


email: mail@acdenv.co.uk
www.acdenvironmental.co.uk



scheme: Woodcroft Farm,
Lovedean, Phase 1B
client: Linden Homes
drawing: Soft Landscape Proposals Plots 119-122
date: March 2020
scale: 1:100@A1
drawing no: LIN22394 70 Sheet 1 of 2
drawn: JH checked: DKM

Copyright of ACD Environmental Ltd. All rights described in Chapter IV of the Copyright, Designs and Patents Act 1988 have been generally asserted. 2011. Copyright of this plan remains with ACD until all fees have been paid in full.

Tree Pit Detail: Soft Landscape

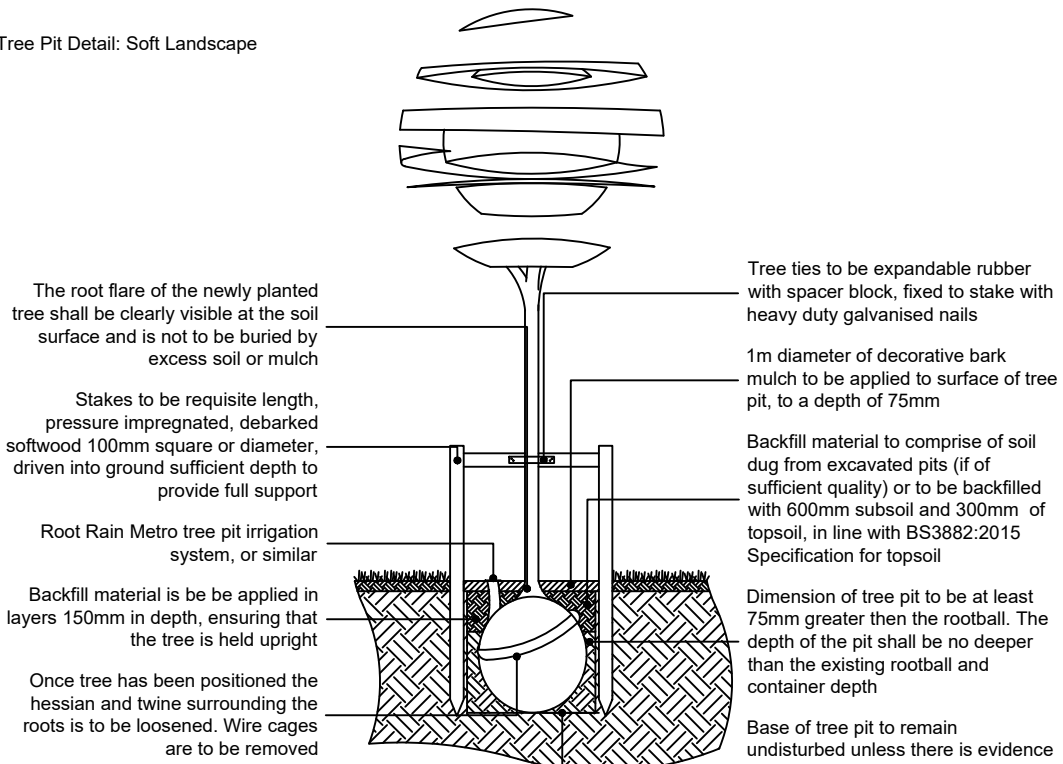

Components as supplied from GreenBlue Urban or similar