




COPYRIGHT ©
Details of this drawing are the copyright of Inspire Design Ltd and must not be reproduced or copied without prior written consent.

REVISIONS


Rev	Description	Date
-	-	-

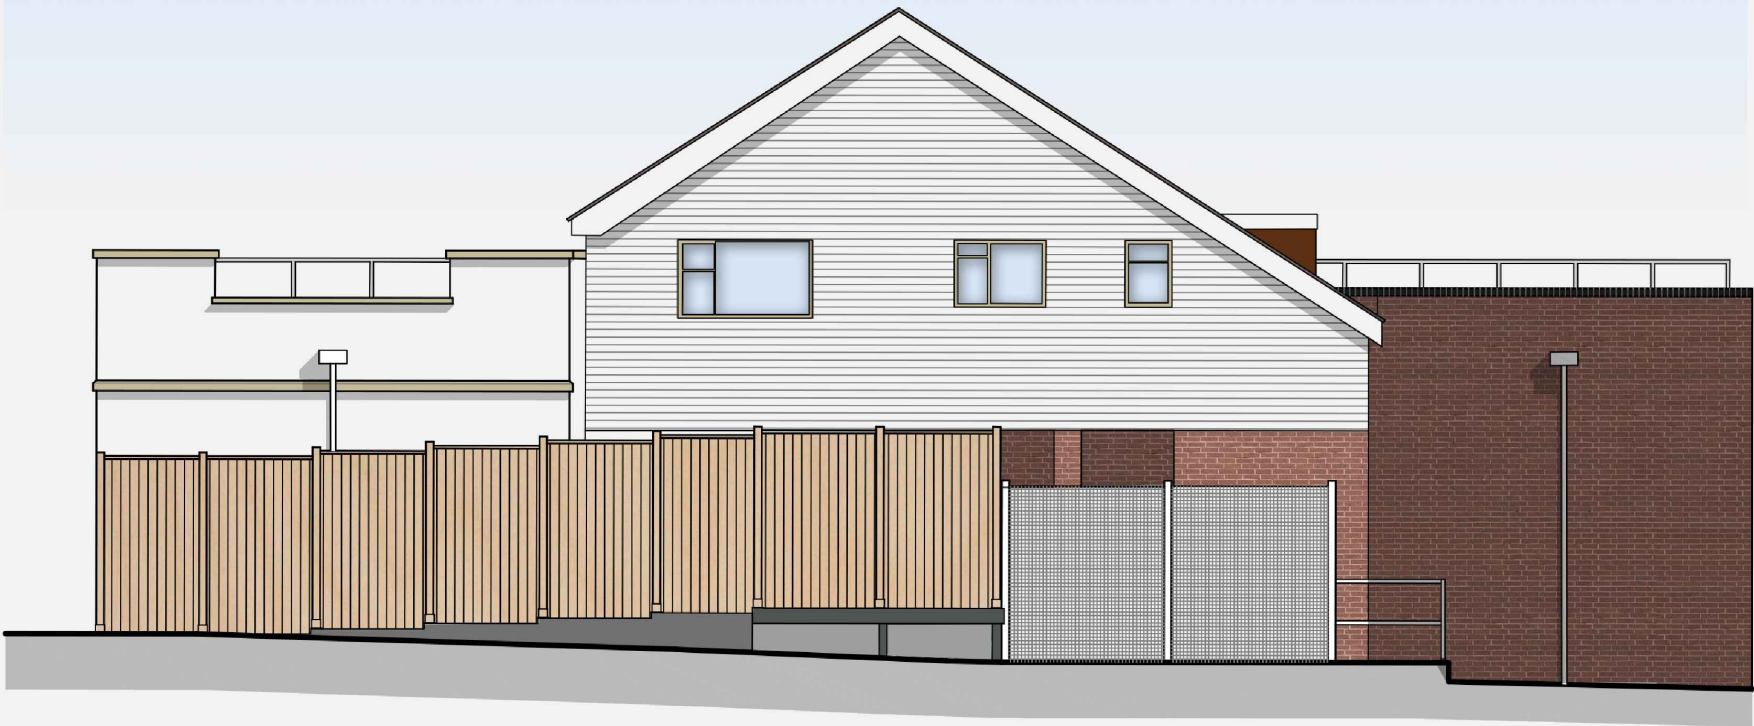

PROPOSED SIDE ELEVATION (NORTH-WEST)



PROPOSED REAR ELEVATION (SOUTH-WEST)

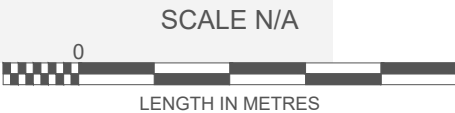

PLANNING ISSUE



10 Ty Nant Court, Morgantown Cardiff, CF15 8LW. T:- 029 2022 7926
Venture House, 2 Arlington Square, Downshire Way, Bracknell,
RG12 1WA. T:-02031 378079

HAVANT
BEDHAMPTON RD PO9 3PT
STAGE 3
PROPOSED ELEVATIONS - COLOUR
SHEET 2 OF 2

Date	30.09.2019	Scale(s)	N/A @ A3
Job No	163094	Type	AP
Draw No	41	Revision	-