




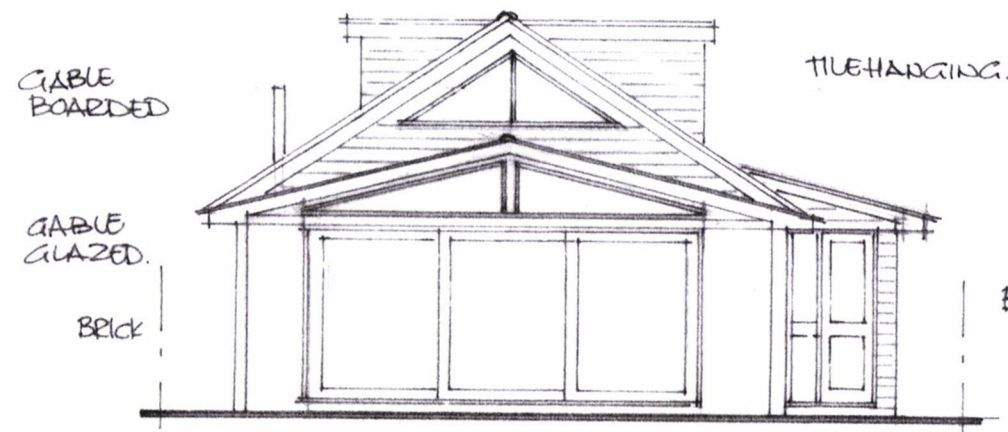


REAR ELEVATION

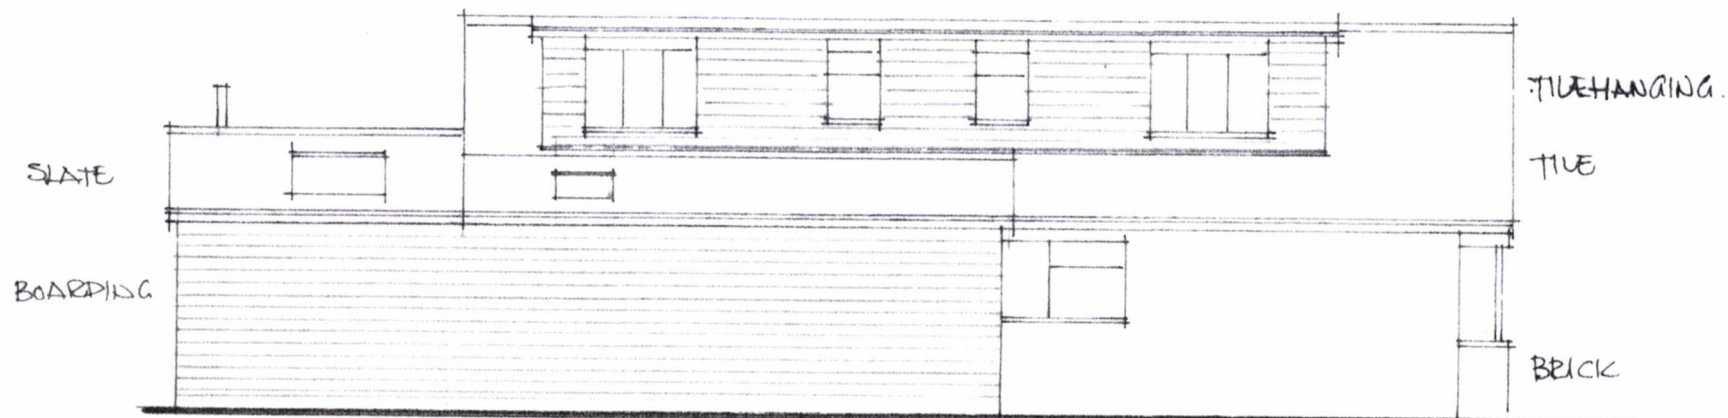

SIDE ELEVATION

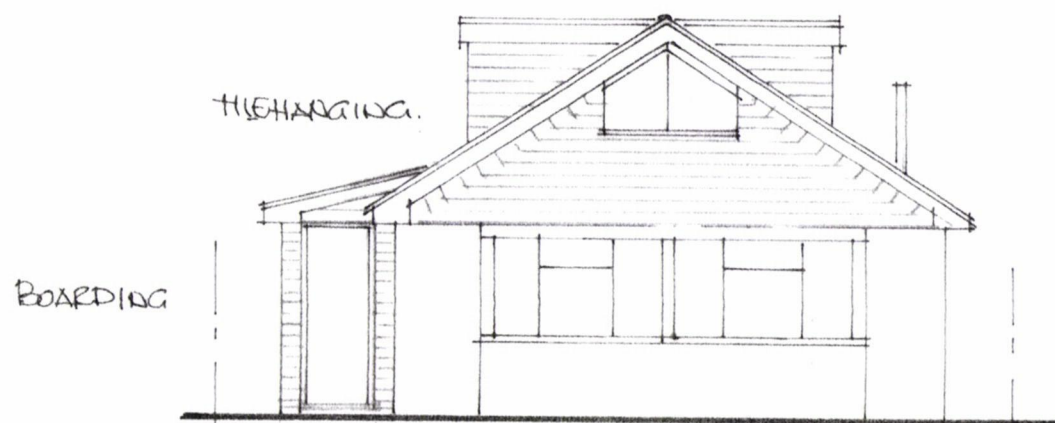


FRONT ELEVATION.

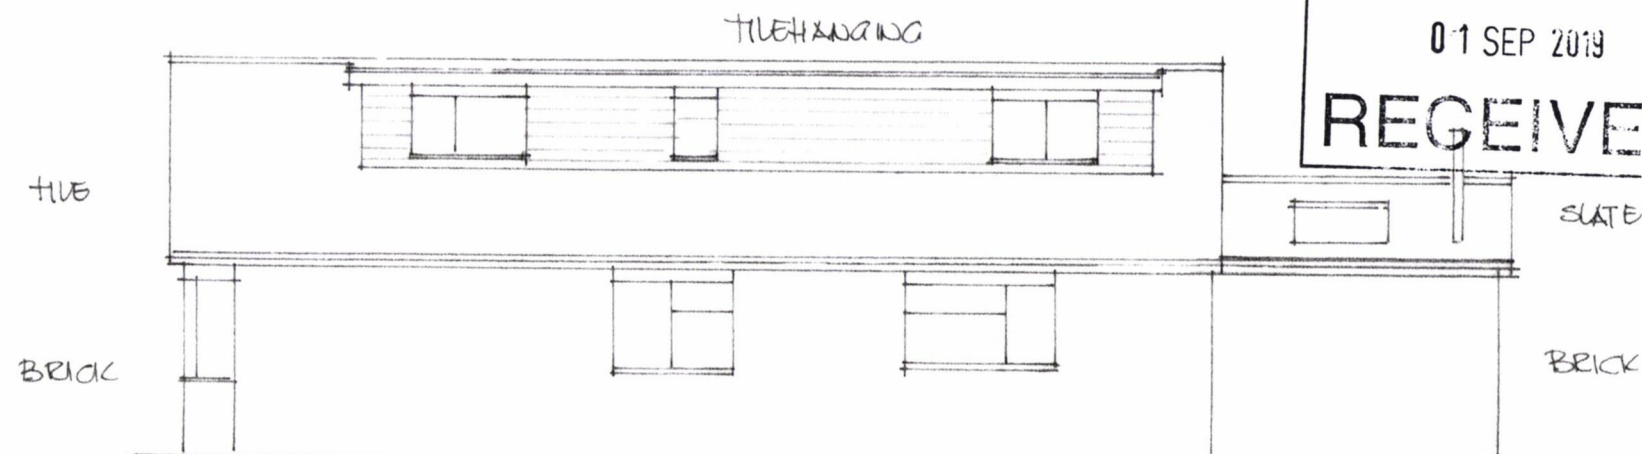


SIDE ELEVATION.

HAVANT BOROUGH
COUNCIL
01 SEP 2019
RECEIVED

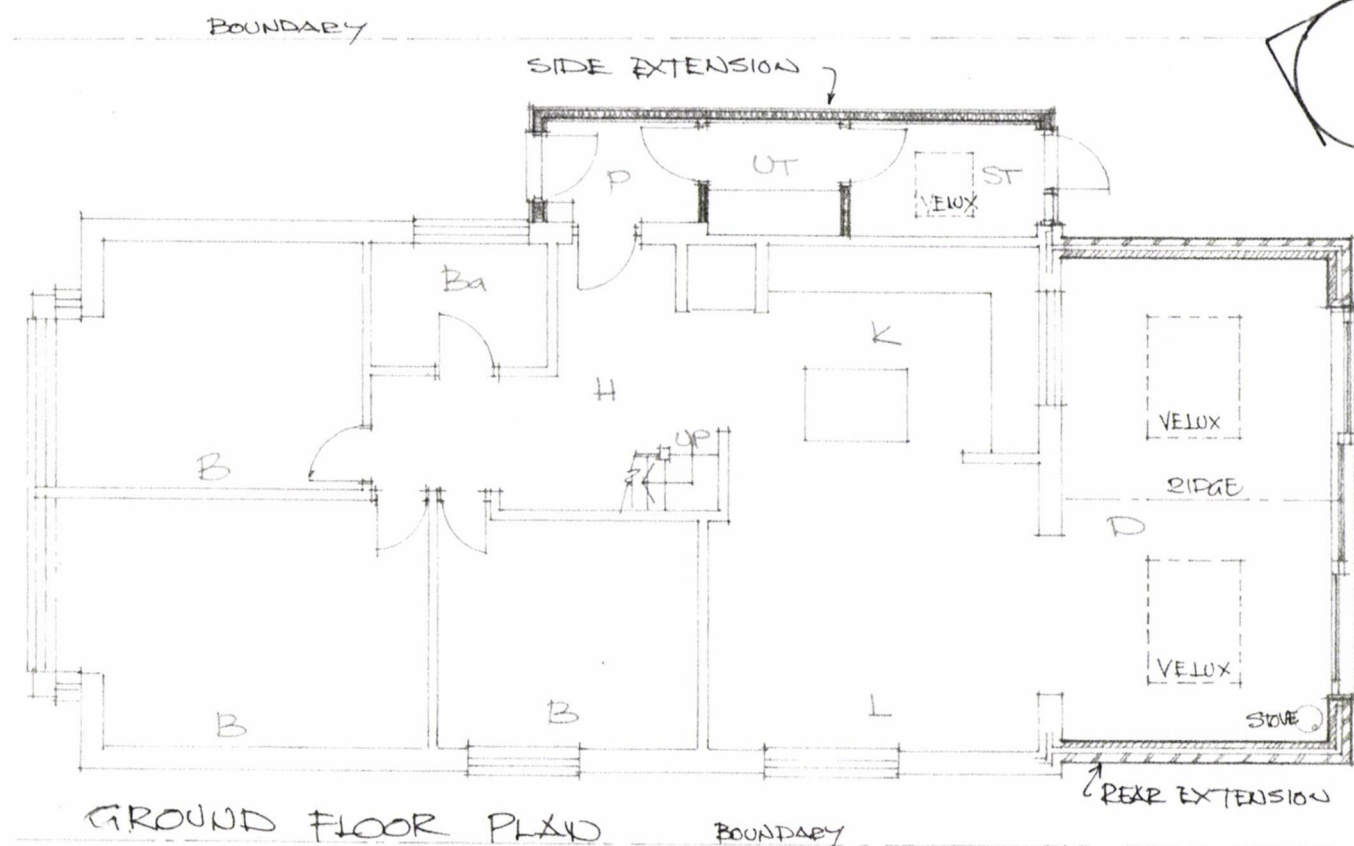

GROUND FLOOR PLAN

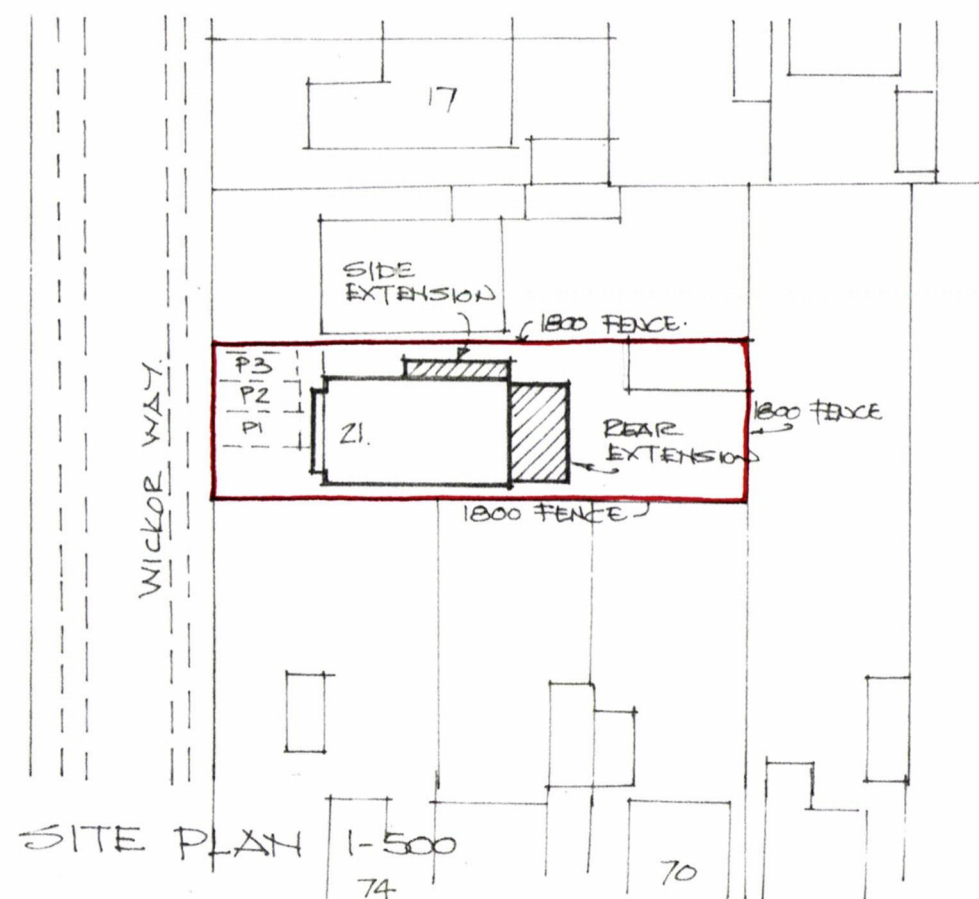

SITE PLAN 1-500

PROPOSED
PLAN
PROPOSED
ELEVATIONS
SITE PLAN.

21 WICKOR
WAY
EMSWORTH
PO10 7RE

AUG 2019
1-100, 1-500
DRG 2.