


25 heather close

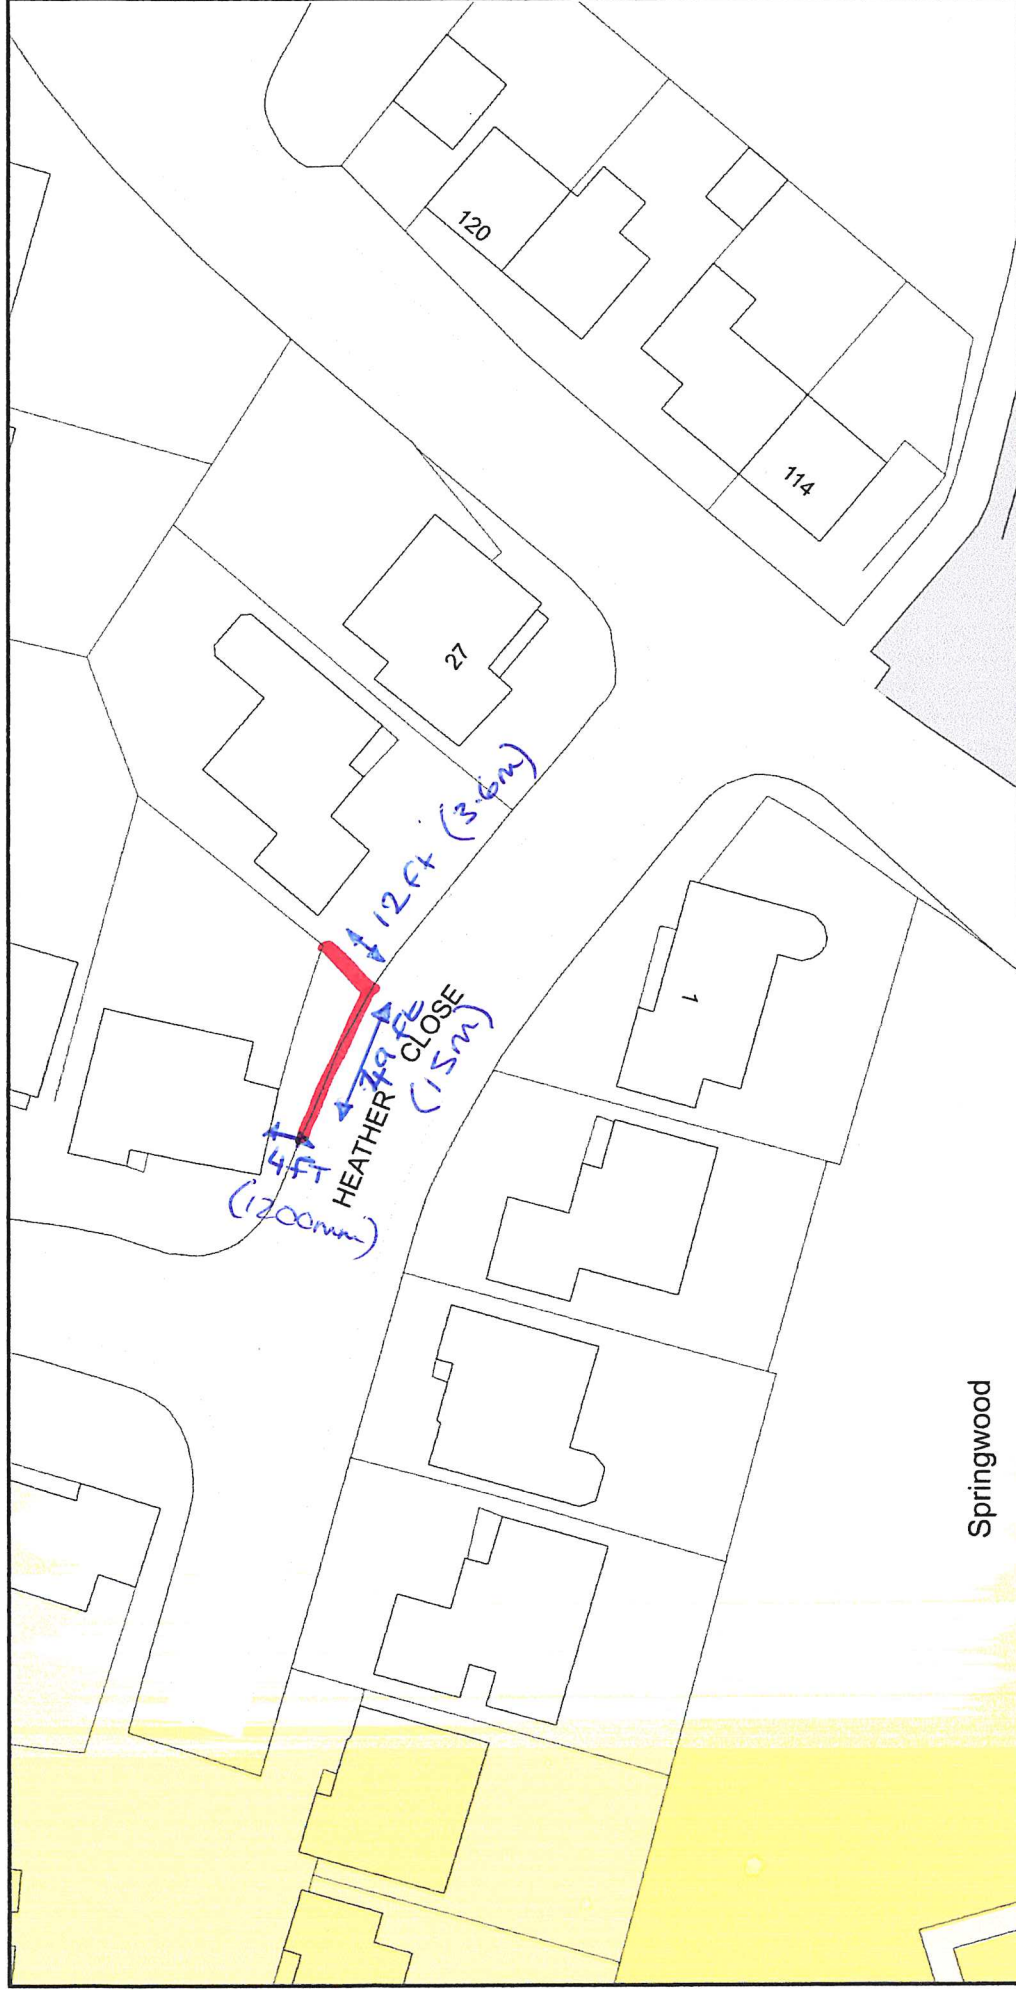

Springwood



new fence



Plan Produced for: New fence line

Date Produced: 10 Oct 2019

Plan Number/Project ID: TQRQM19283172549271

Scale: 1:500 @ A4

© Crown Copyright. All rights reserved. No part of this publication may be reproduced without permission.

PLAN 01