




FRONT ELEVATION – A
PLOT 197, PLOT 198,




SIDE ELEVATION – B
PLOT 198,




REAR ELEVATION – C
PLOT 198, PLOT 197,

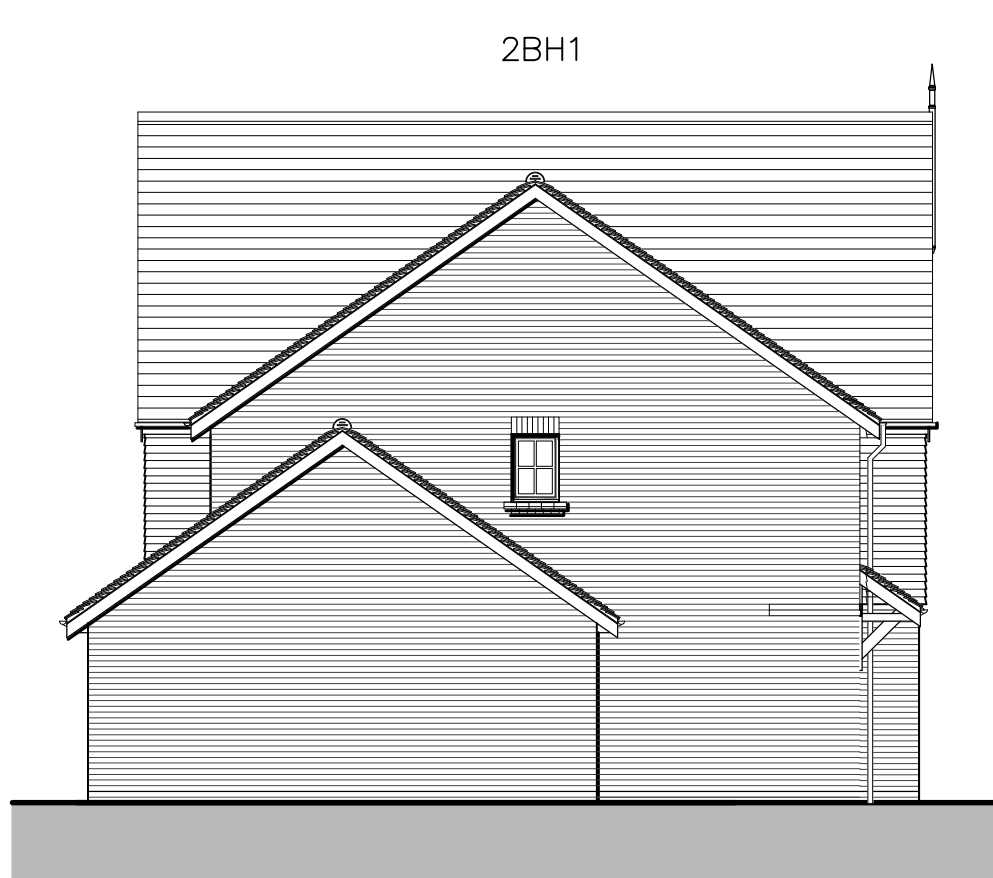


SIDE ELEVATION – D
PLOT 197,

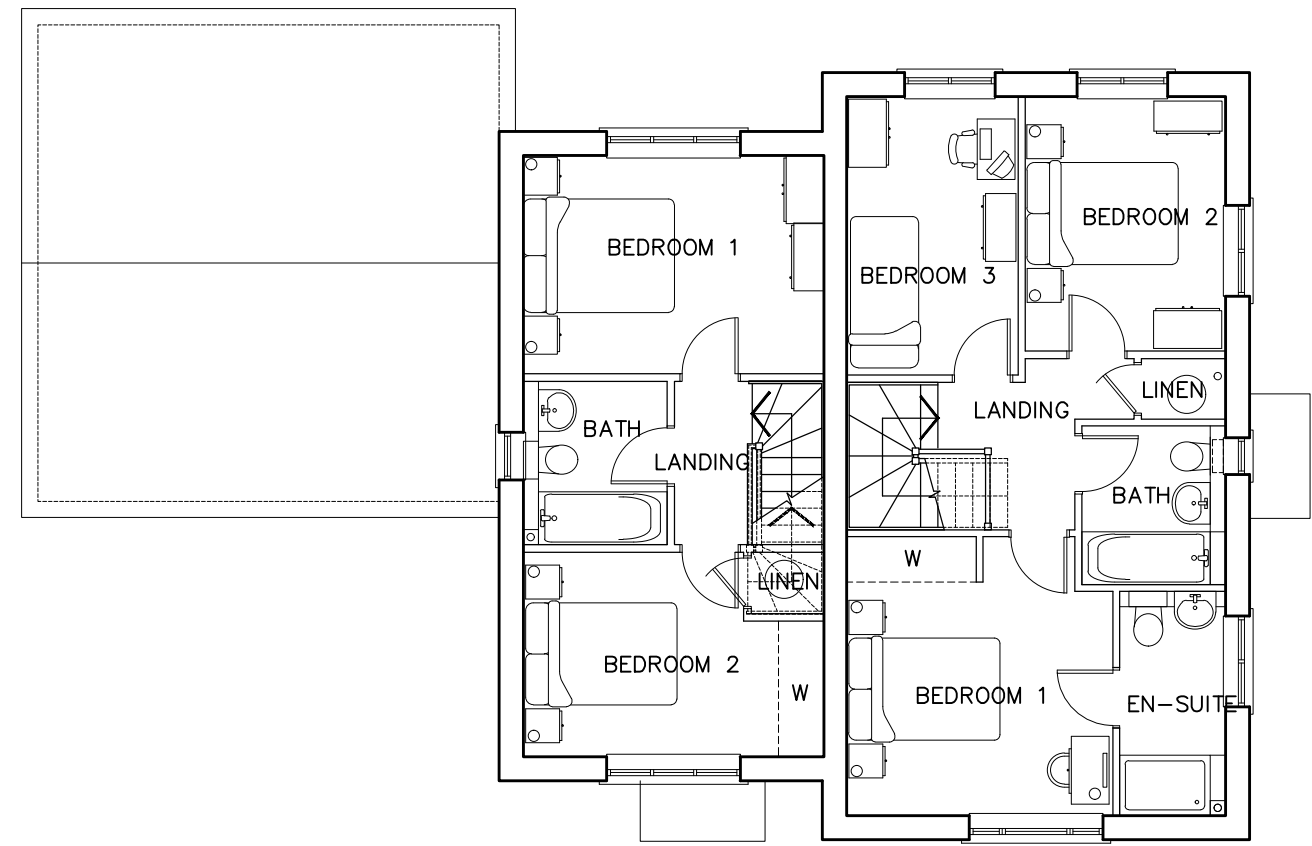

FIRST FLOOR

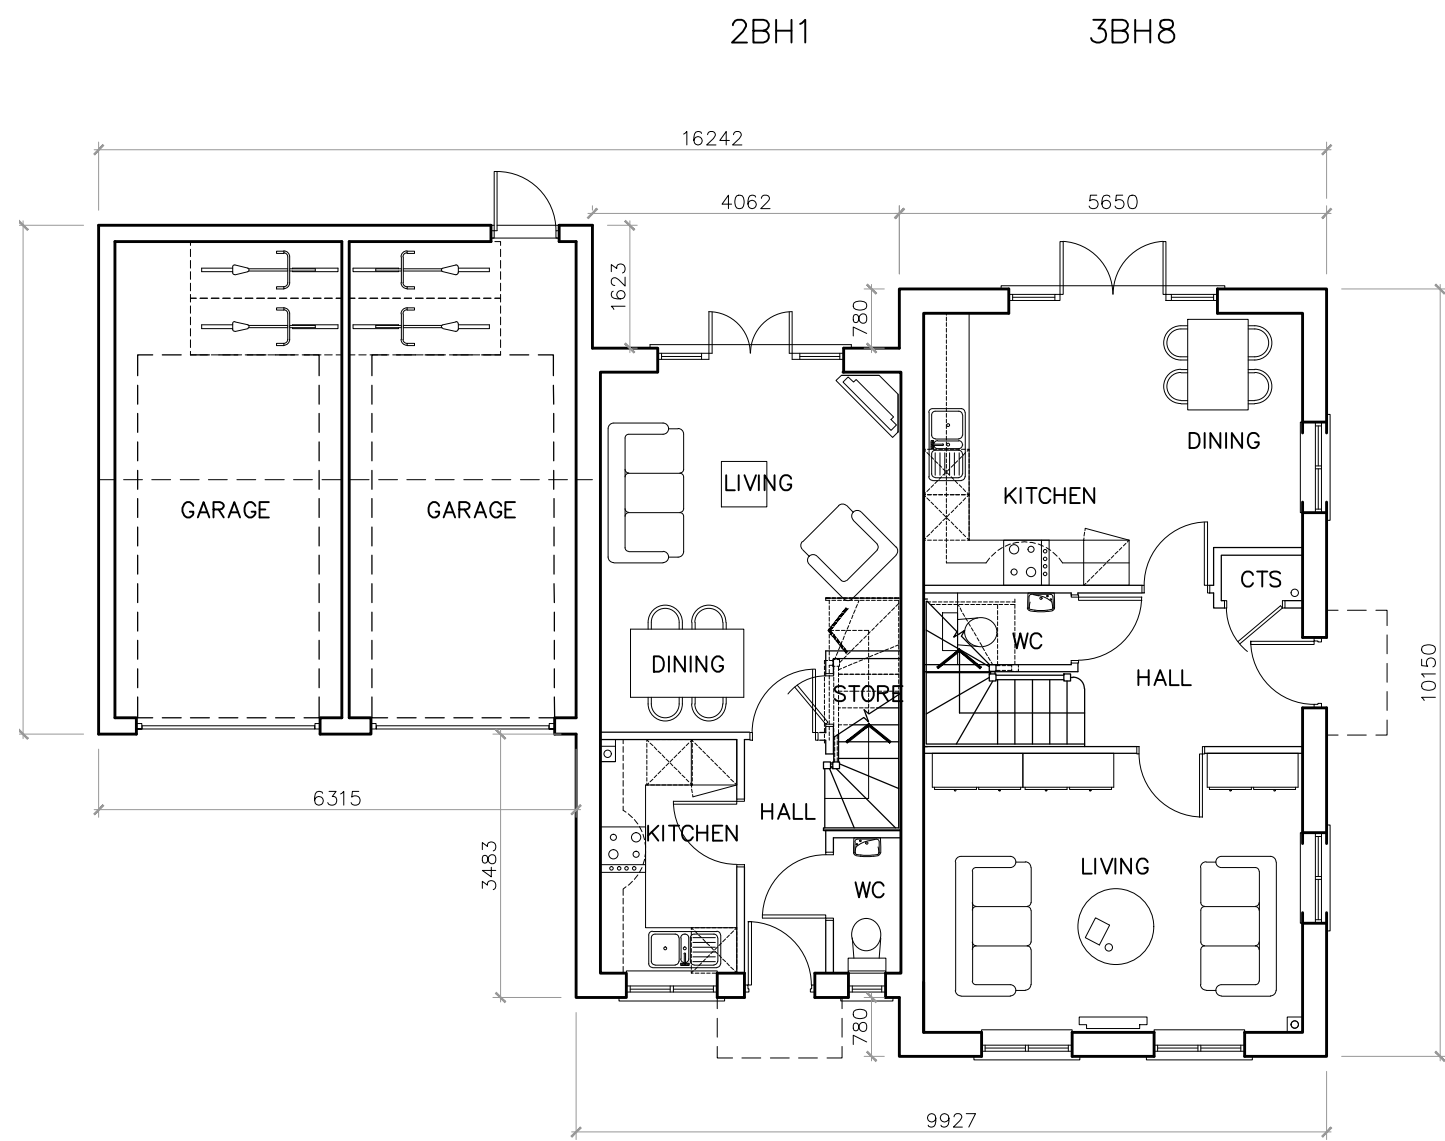

GROUND FLOOR

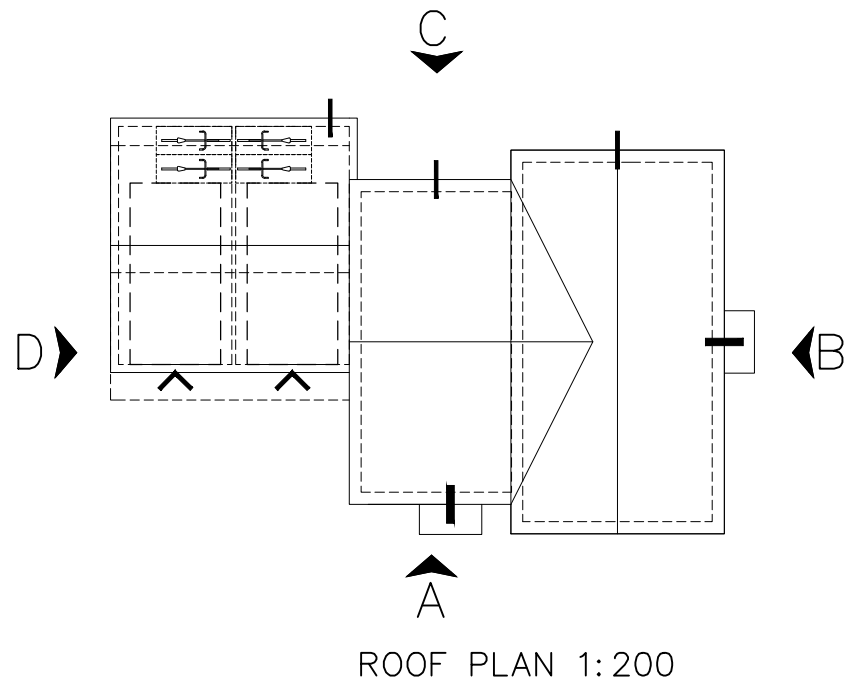

PLANNING ISSUE

Project:
WOODCROFT FARM, HAVANT
PHASE 3 (RESIDENTIAL PHASE 2)

Drawing Title:
BLOCK TYPE G
2 BH1 & 3 BH 8

Linden
HOMES