



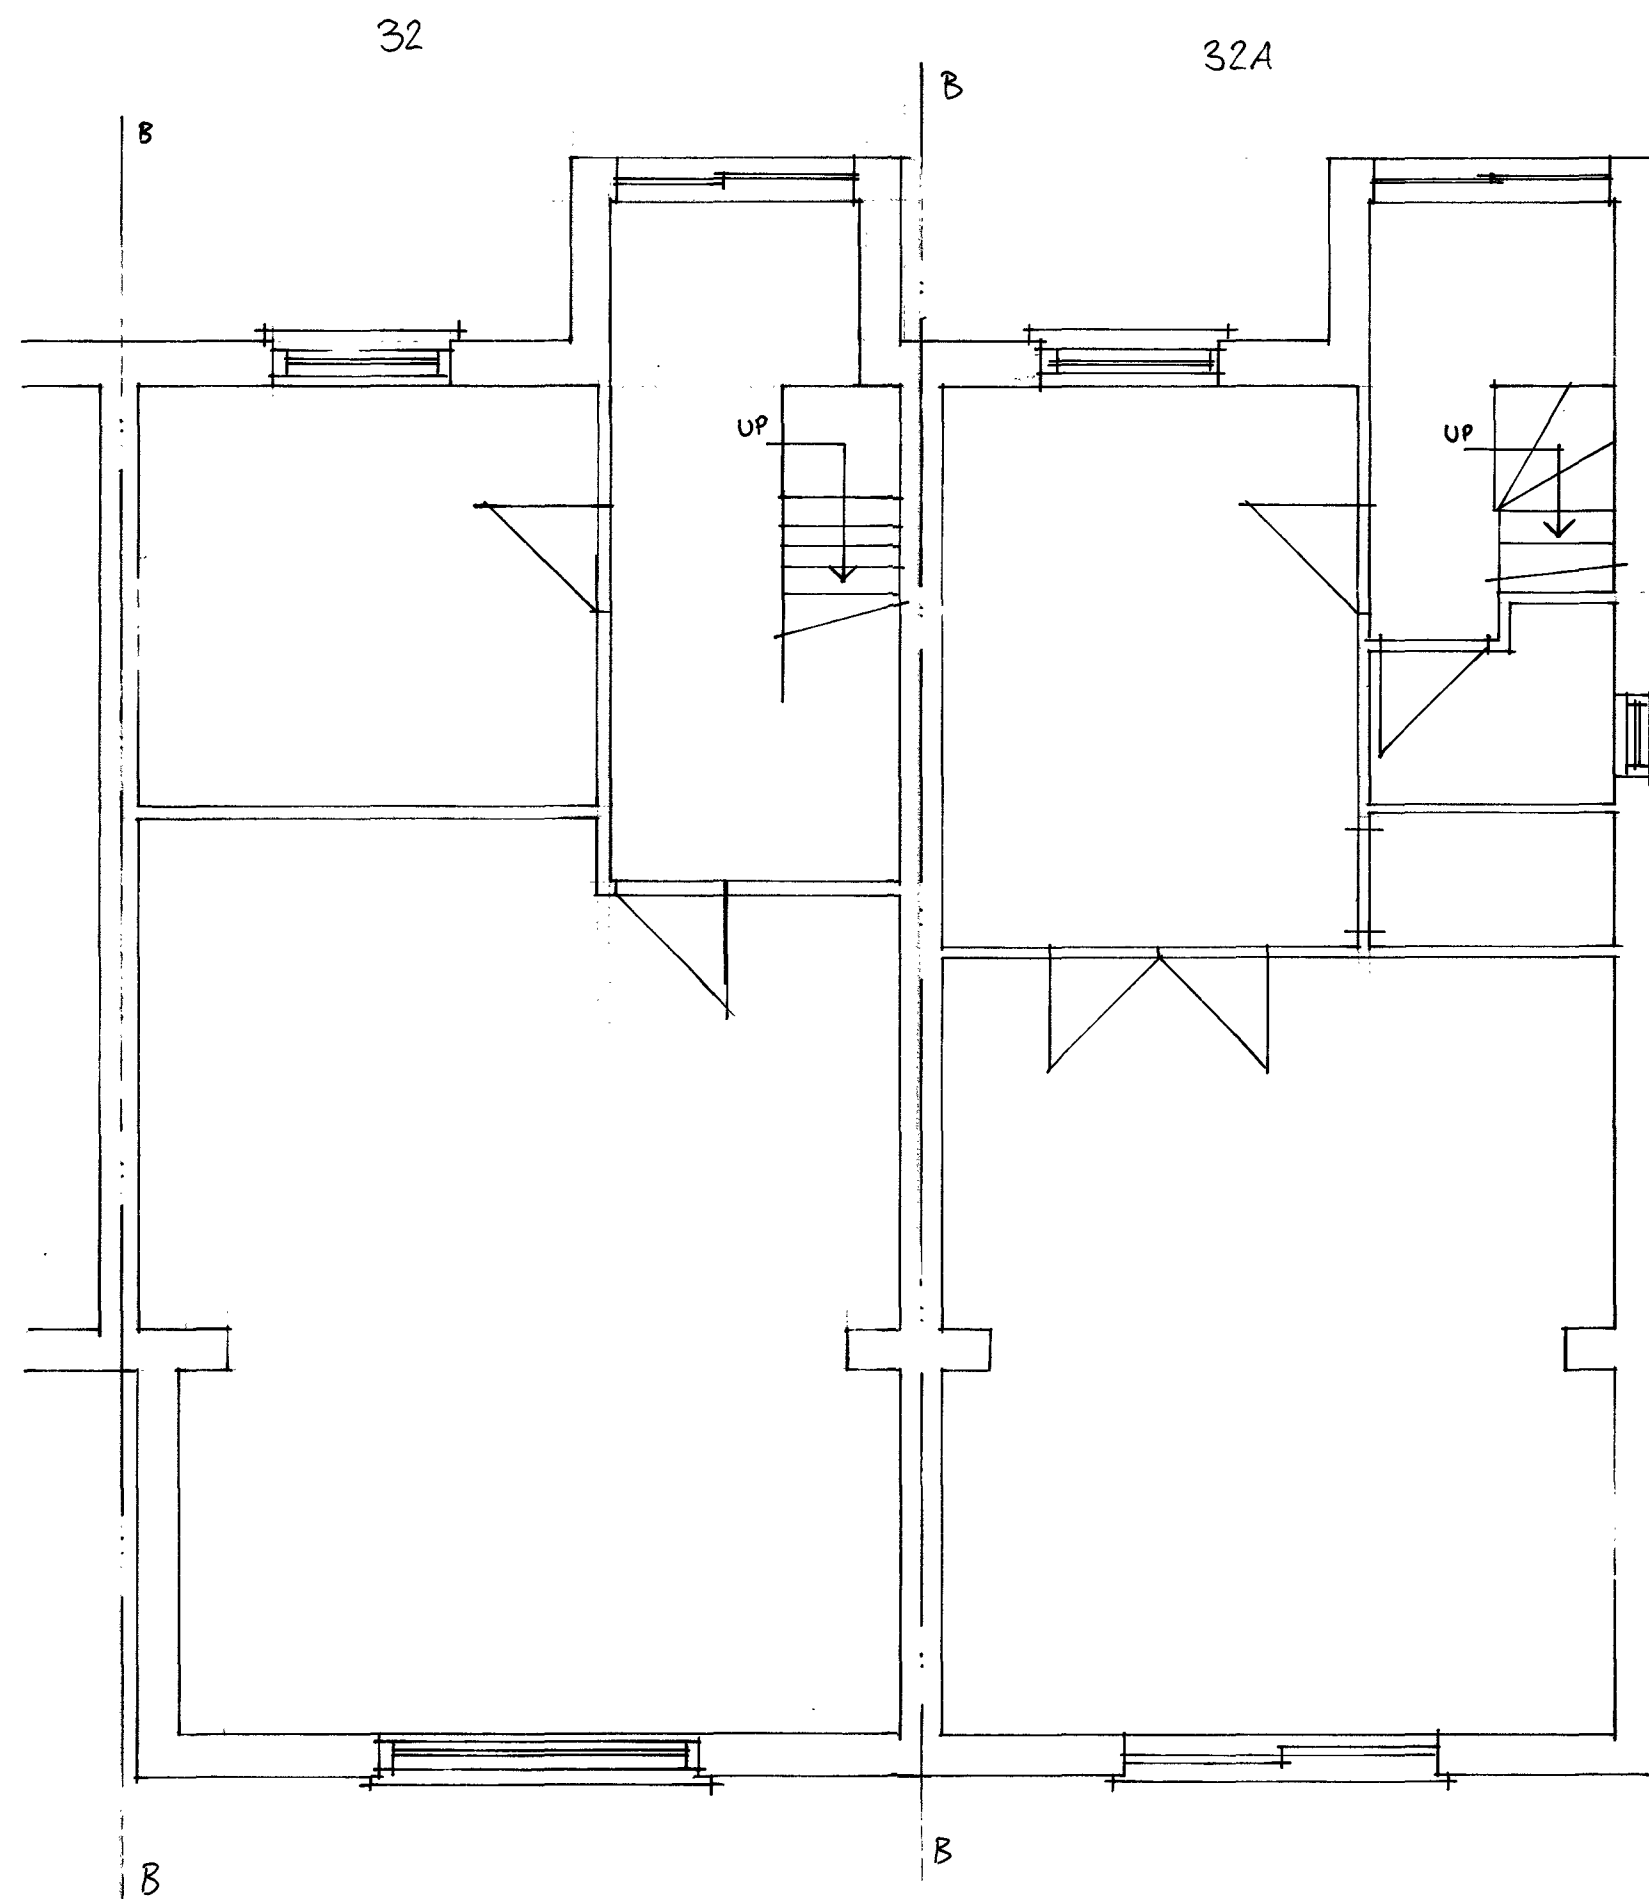

PROPOSED GROUND FLOORS

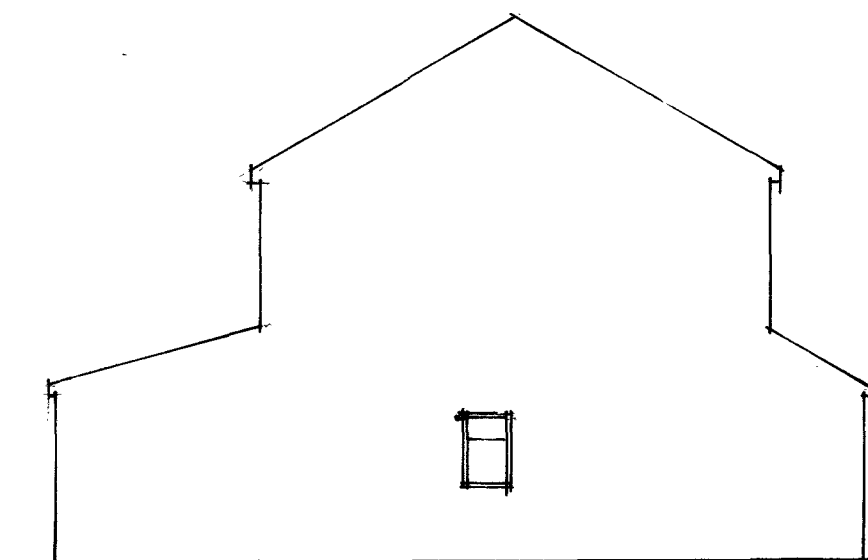

PROPOSED SIDE

A	Date	Revision
© copyright		
THORNS YOUNG ARCHITECTURAL		
THORNS-YOUNG LTD CHARTERED BUILDING CONSULTANTS Website: www.thornsyoun.co.uk		
Fareham 21 Middle Road Park Gate SO31 7GH Tel: (01329) 888 322		Portsmouth 232 London Road North End PO2 9JQ Tel: (02392) 672 883
Client		
Job Title		
Drawing Title		
Scale		
Date	Drawn by	
Drg. No.		Rev.
2207.18.2		