


Side Elevation 1

58, STAKES HILL ROAD
WATERLOOVILLE - POT 7LB
PROPOSED SIDE ELEVATION
DRG. No. 19/08/SHR - 11.A
SCALE: 1/50. PAPER SIZE A3.

new parapets with tiled creases.

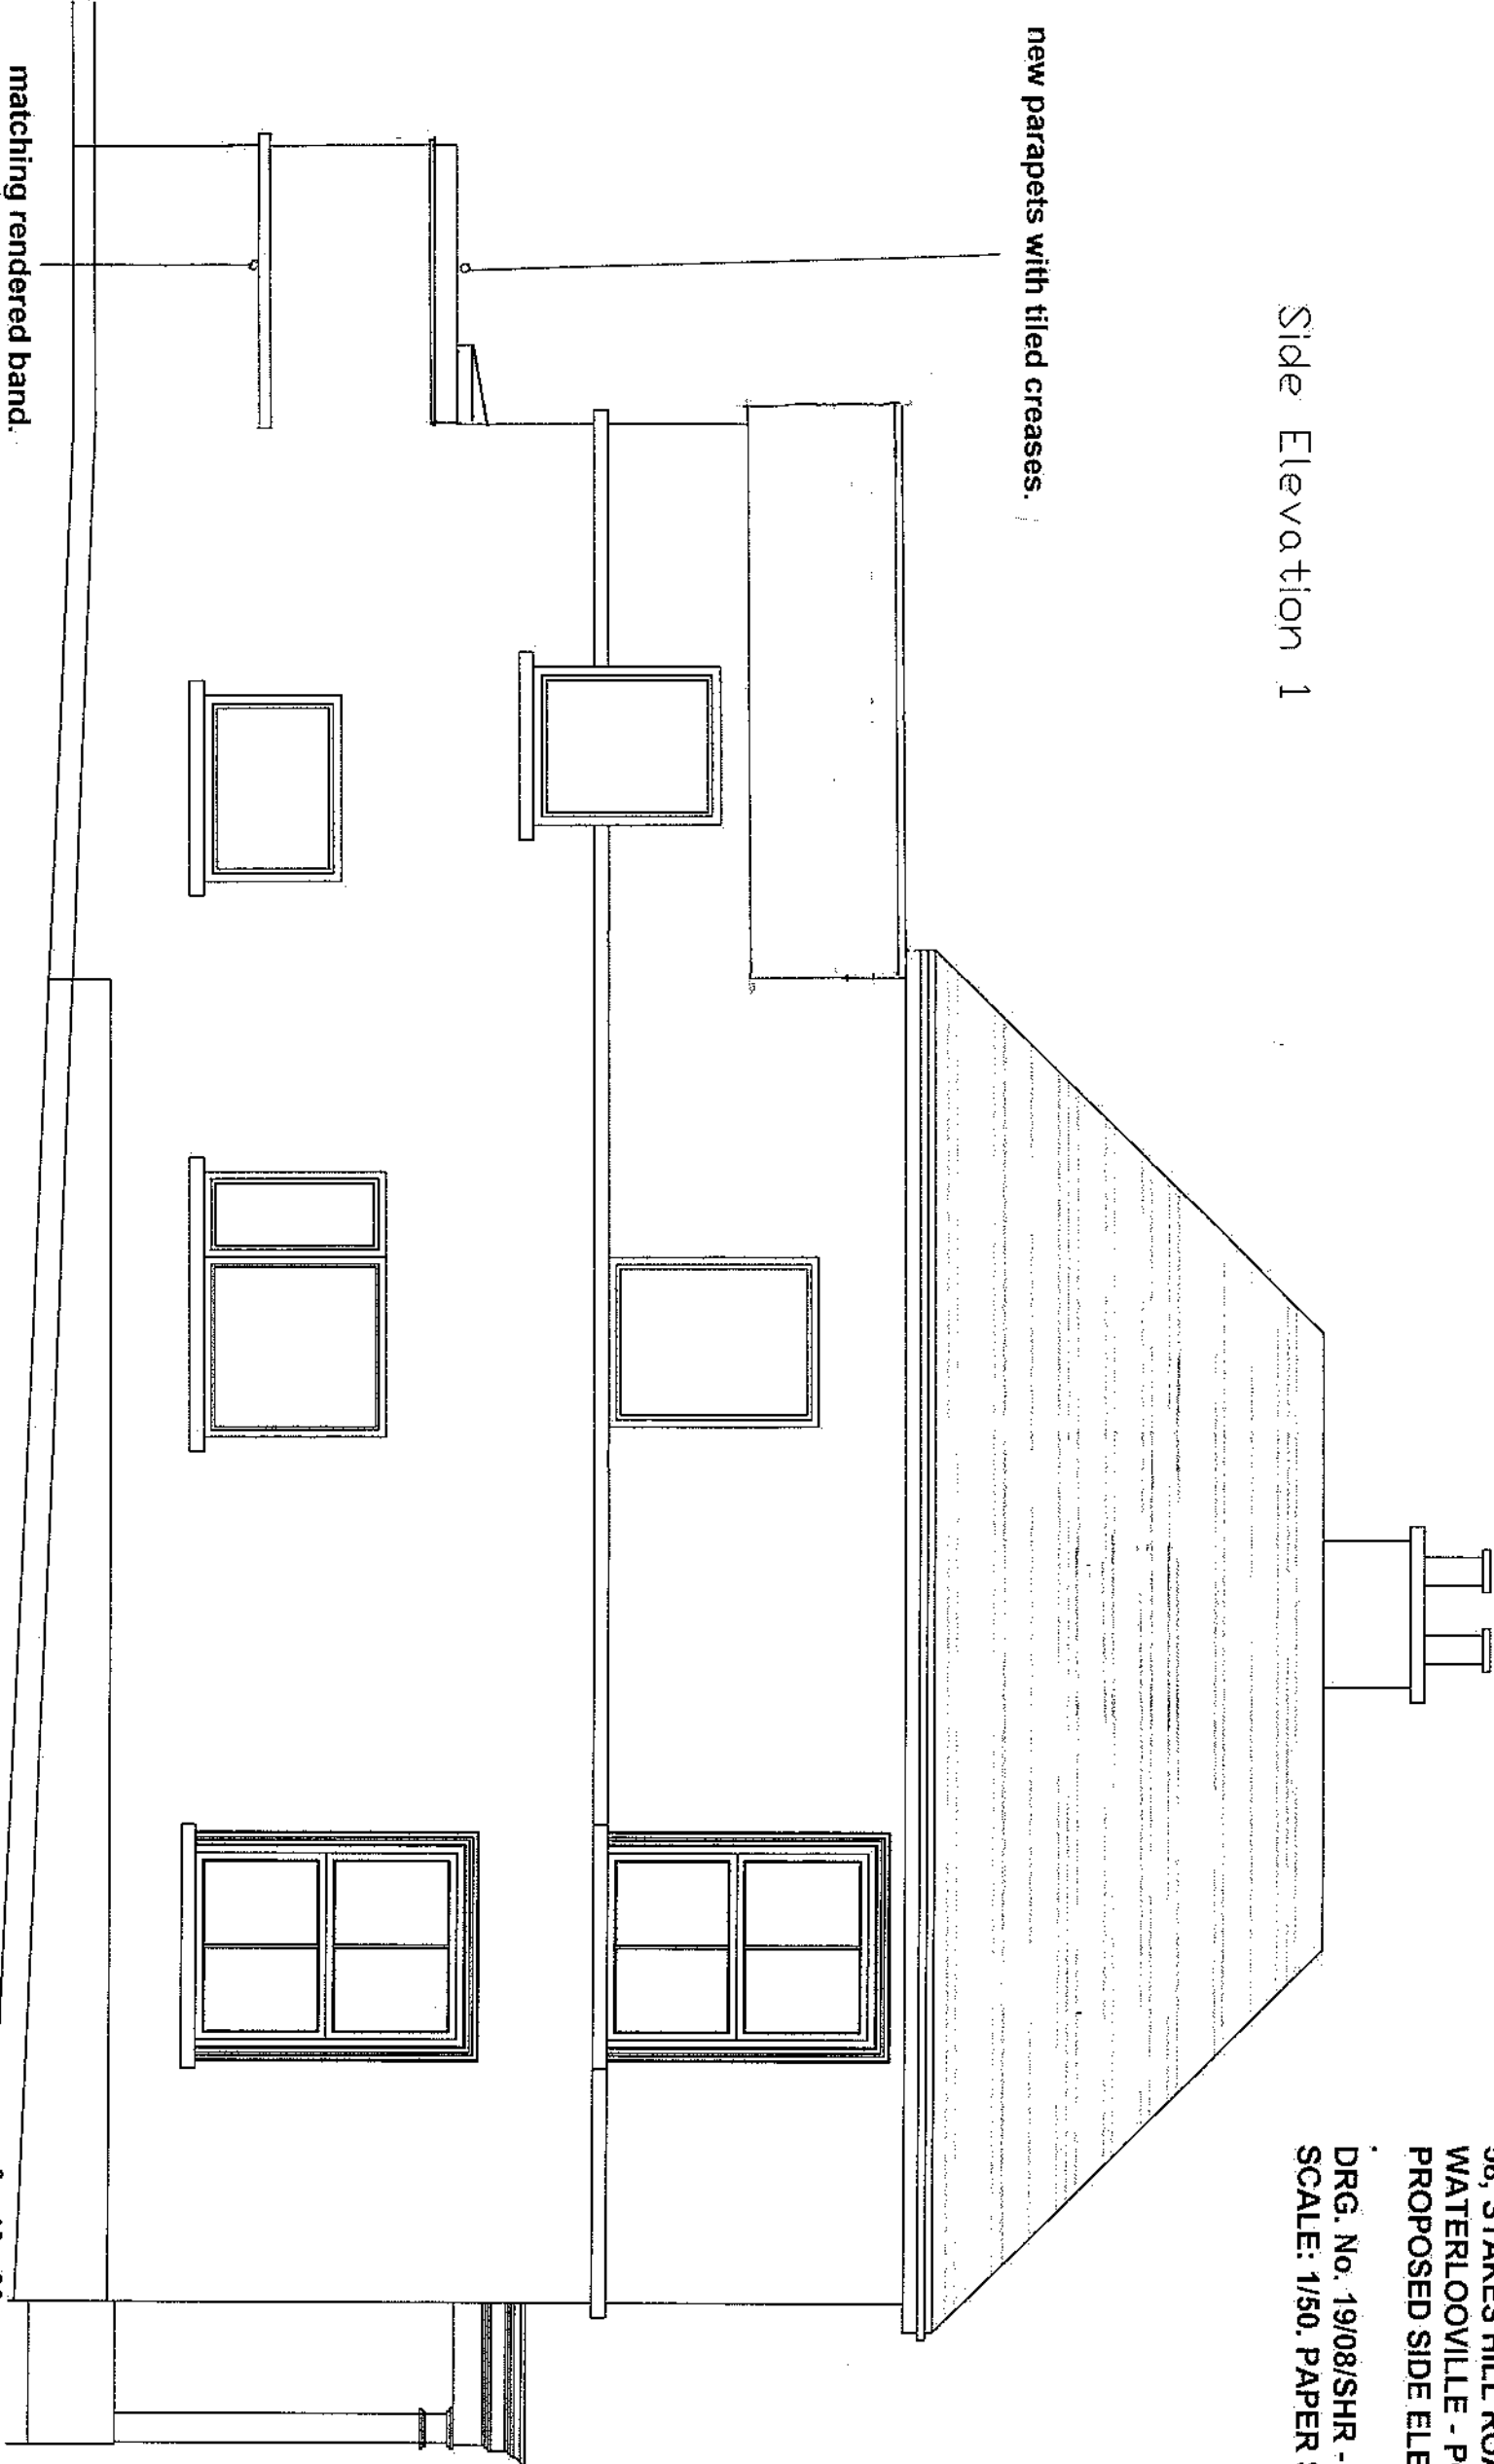

1/1250.

1/500.

1/100.

1/50.

