


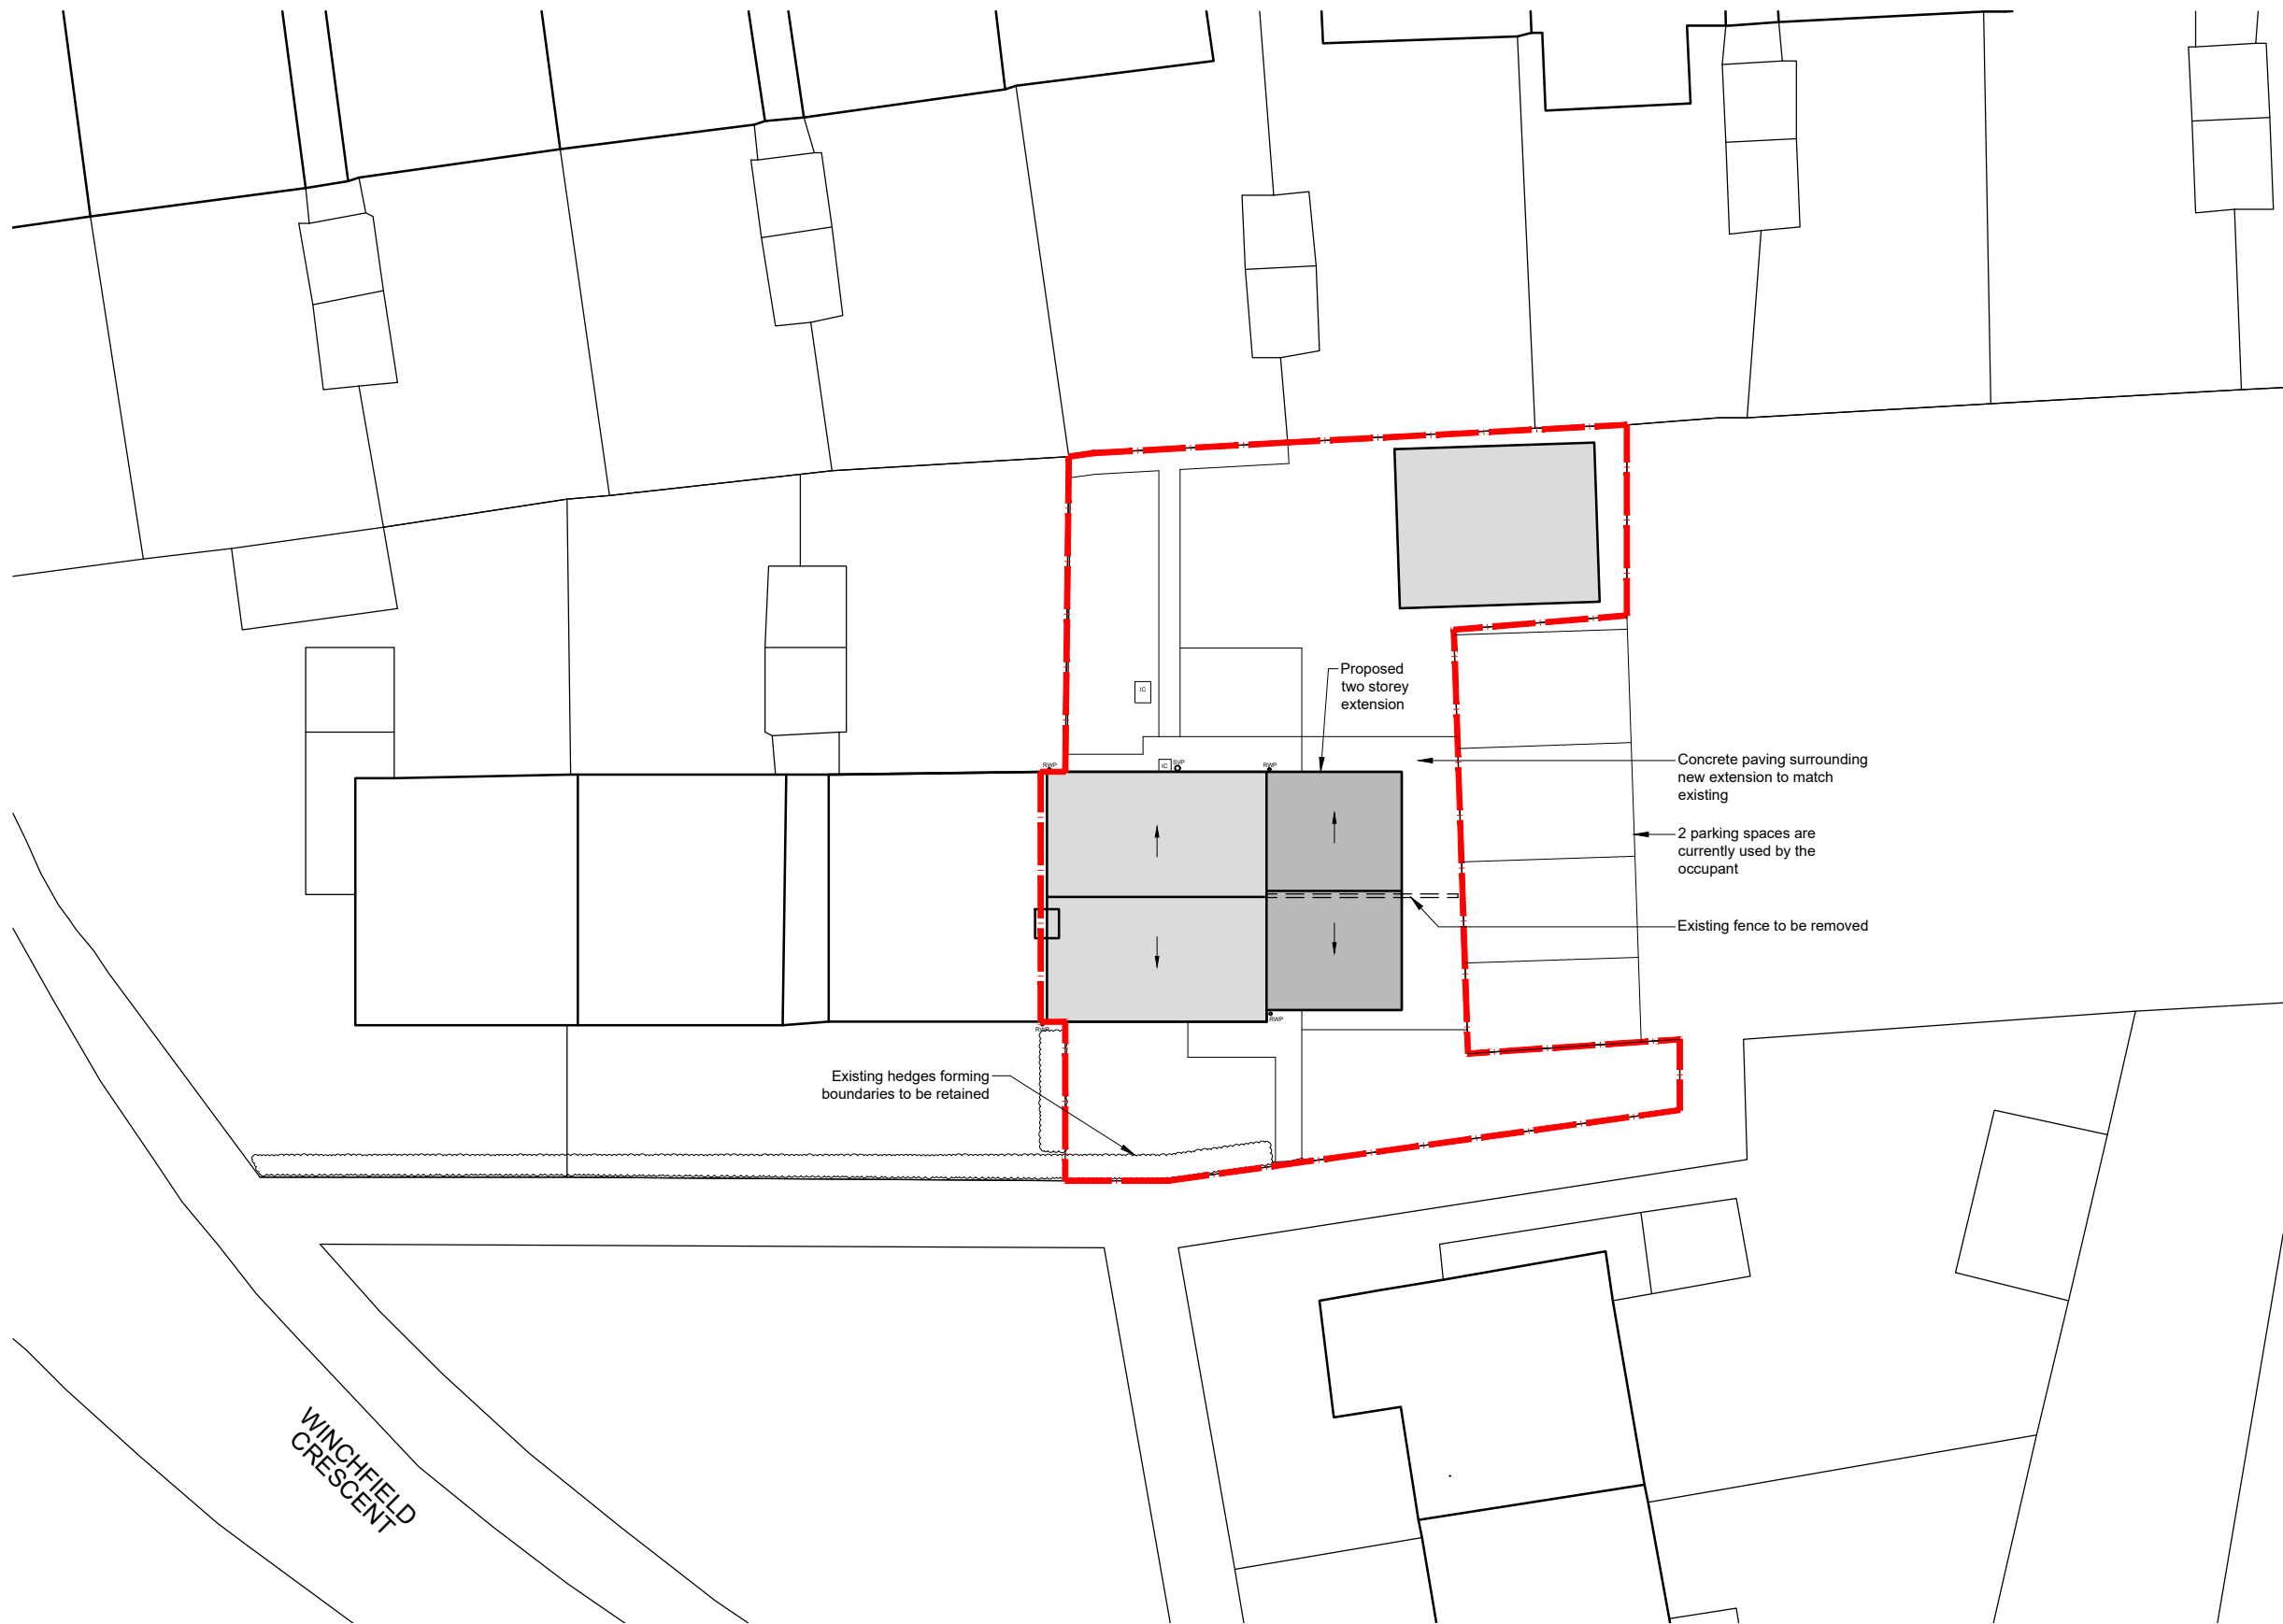

- KEY
- SITE BOUNDARY
 - EXISTING BUILDING
 - PROPOSED BUILDING
- Notes:
- Two storey extension to comprise a new lounge and WC to GF level and a new bedroom with ensuite bathroom to FF.
 - Total number of bedrooms:3
 - No change in parking space requirements in line with HBC Parking Supplementary Planning Document (July 2016)
 - All materials used to match existing
 - Surface water to be disposed of to existing soakaway
 - Waste water pipes to be connected to existing drainage system connected to mains sewer
 - The proposal does not involve changes in ground level and the site is not sloping.

notes: revisions: A | 24.09.2019 | AT | Issued for planning

revisions:

P. Windebank Esq.
House Extension
7 Winchfield Crescent, Havant



PWP Architects Ltd 61 South Street, Havant, Hampshire PO9 1BZ
t: 02392 482494 f: 02392 481152

status : Planning
date : August 19
scale : 1:500 @ A3
drawn : AT
checked : JS

job: 5639 dwg: 1102 rev: A



NOTE: The contractor is responsible for checking all site dimensions and levels. These should be checked prior to the ordering of any components and before the commencement of the works. All discrepancies should be brought to the attention of the Contract Administrator