




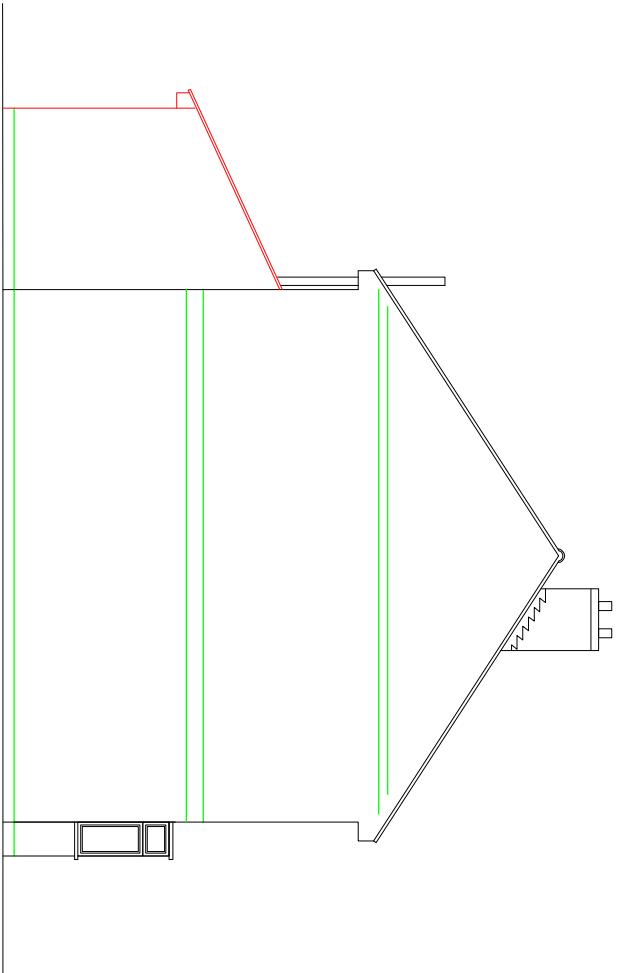


Proposed Side Elevation

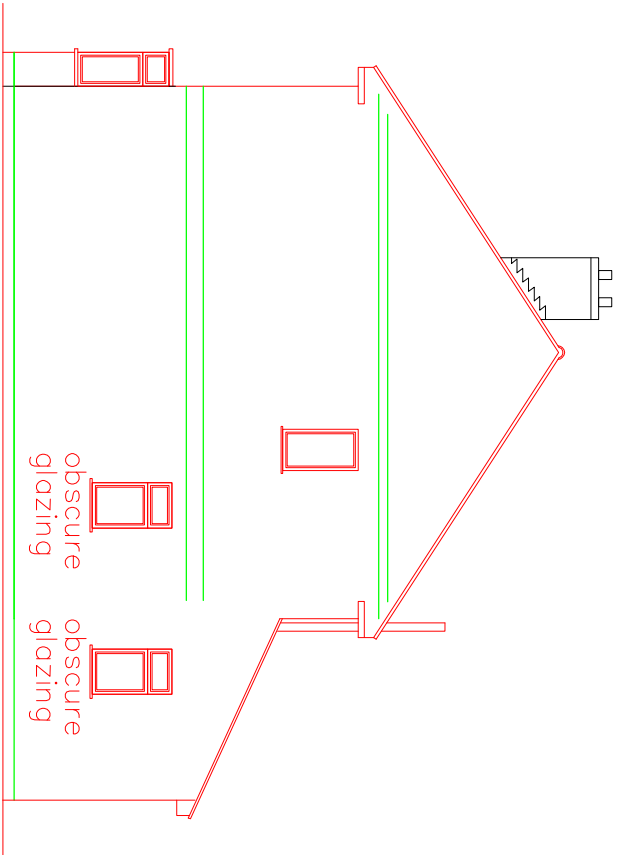

Proposed Side Elevation

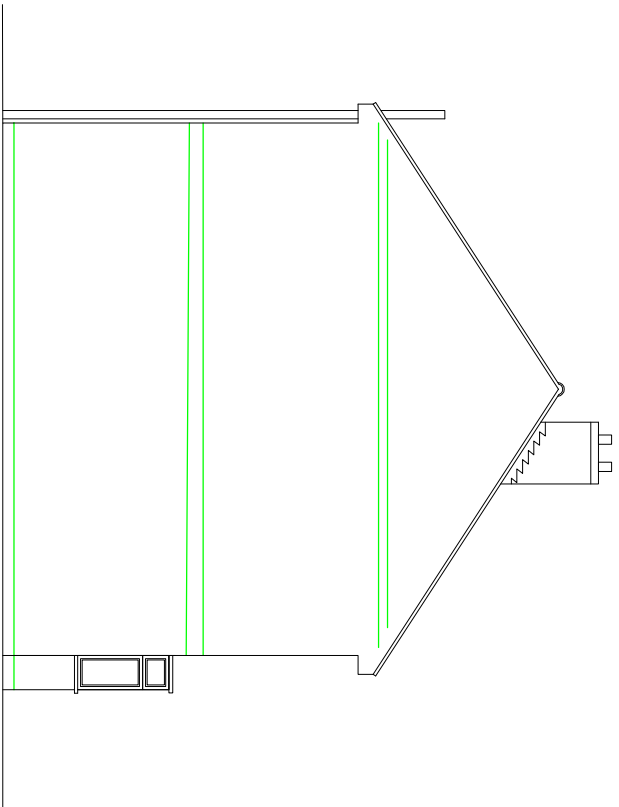

Existing Side Elevation

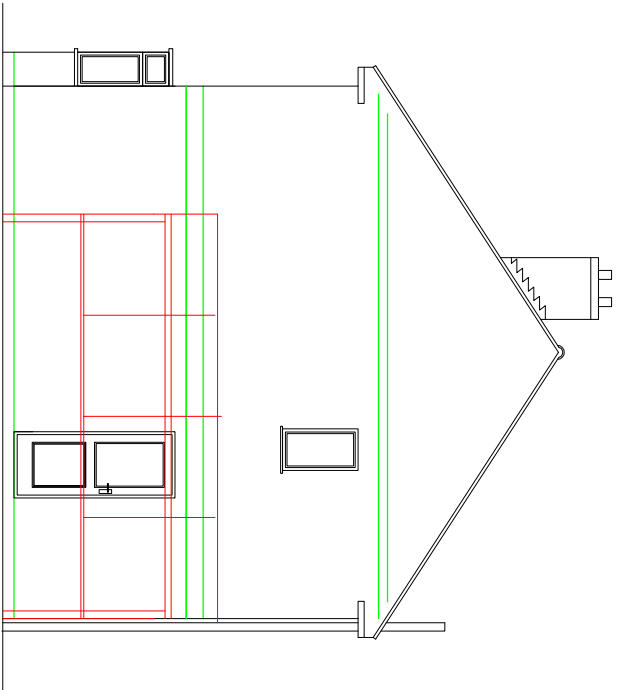

Existing Side Elevation

MR & MRS KIRBY 70 HICHLAWN WAY HAVANT HANTS PO9 5BT		DRAWING NUMBER: 104	DATE 21/5/19
TITLE: EX AND PROPOSED ELEVATION 2		SCALE 1:100	