


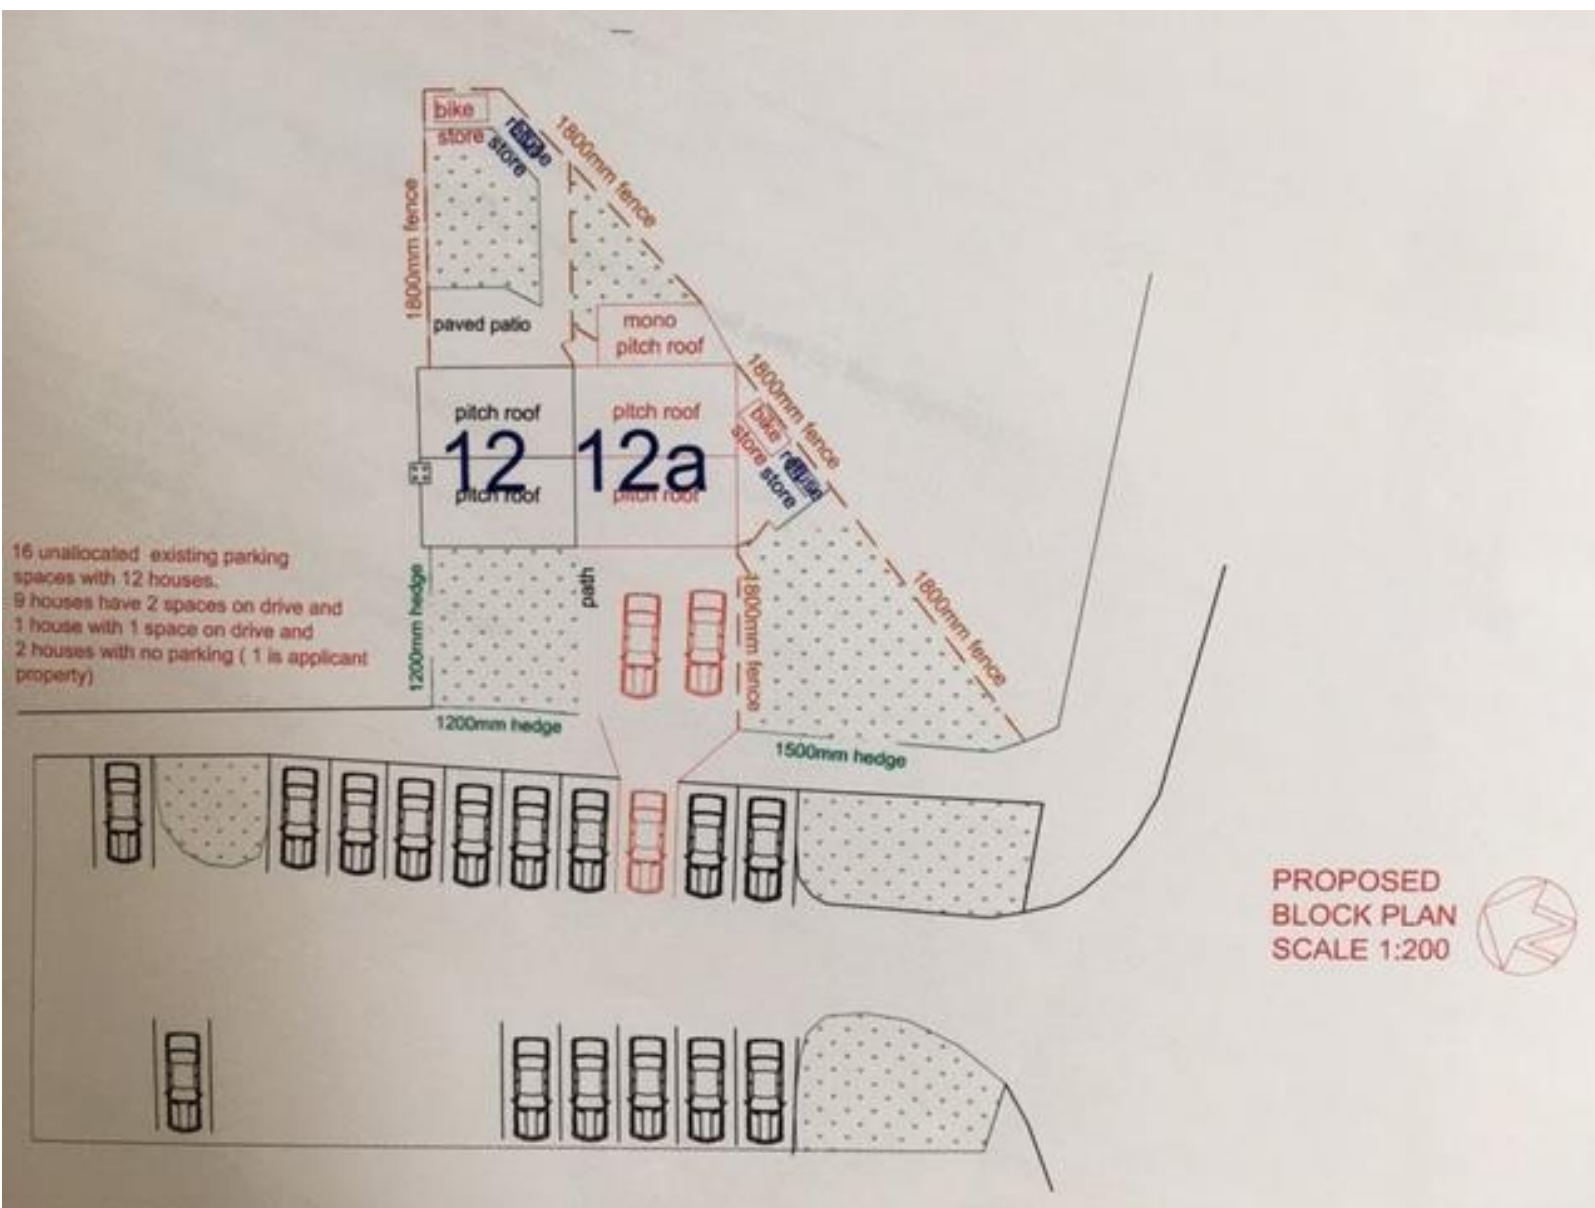



Proposed Rear Elevation

SCALE 1:100



Existing Front Elevation



Existing Rear Elevation

SCALE 1:100



Existing Side Elevation


All new materials to match existing.

MR PHELPS
12 DIBDEN CLOSE
HAVANT
PO9 4BB

PLANNING APPLICATION
NEW 3 BED DWELLING


SCALE 1:50/100/200/1250

DATE 30/9/19

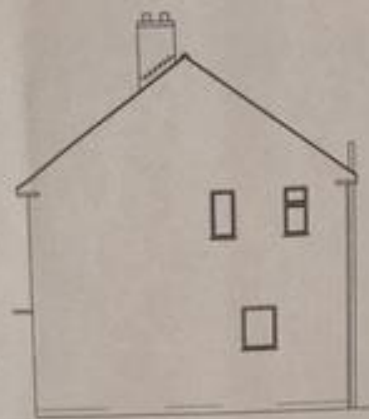

Existing Side Elevation


SCALE 1:100

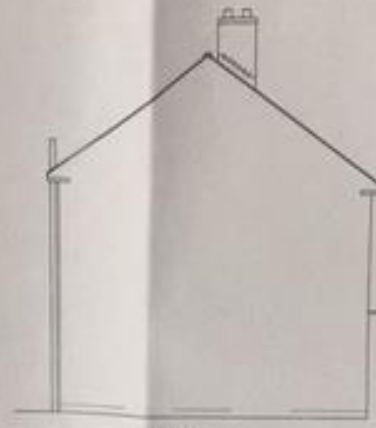

Existing Side Elevation




Proposed Side Elevation

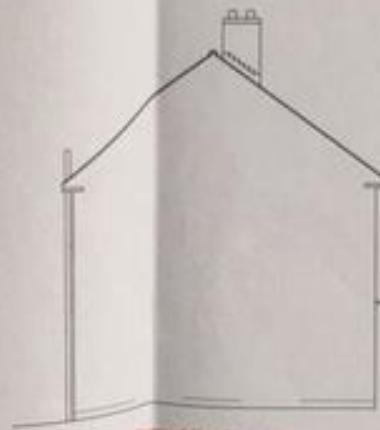

Proposed Side Elevation

Ground Floor Layout

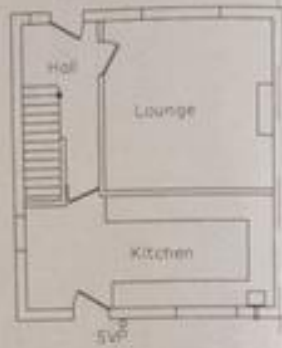


First Floor Layout




SCALE 1:100

Proposed Ground Floor Layout

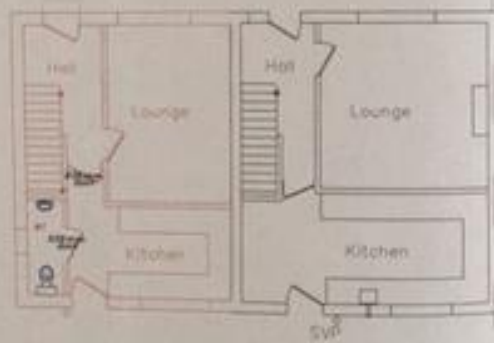

Proposed First Floor Layout



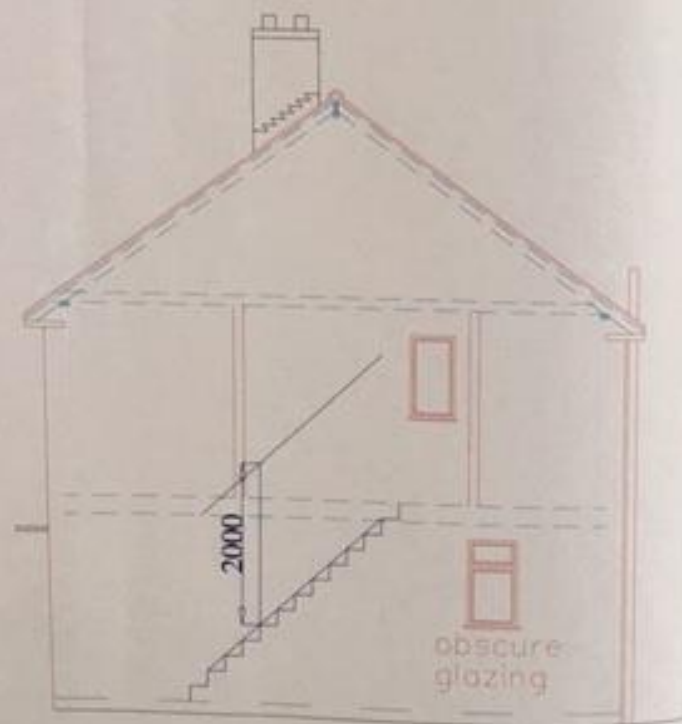

SECTION THROUGH
SCALE 1:50

