



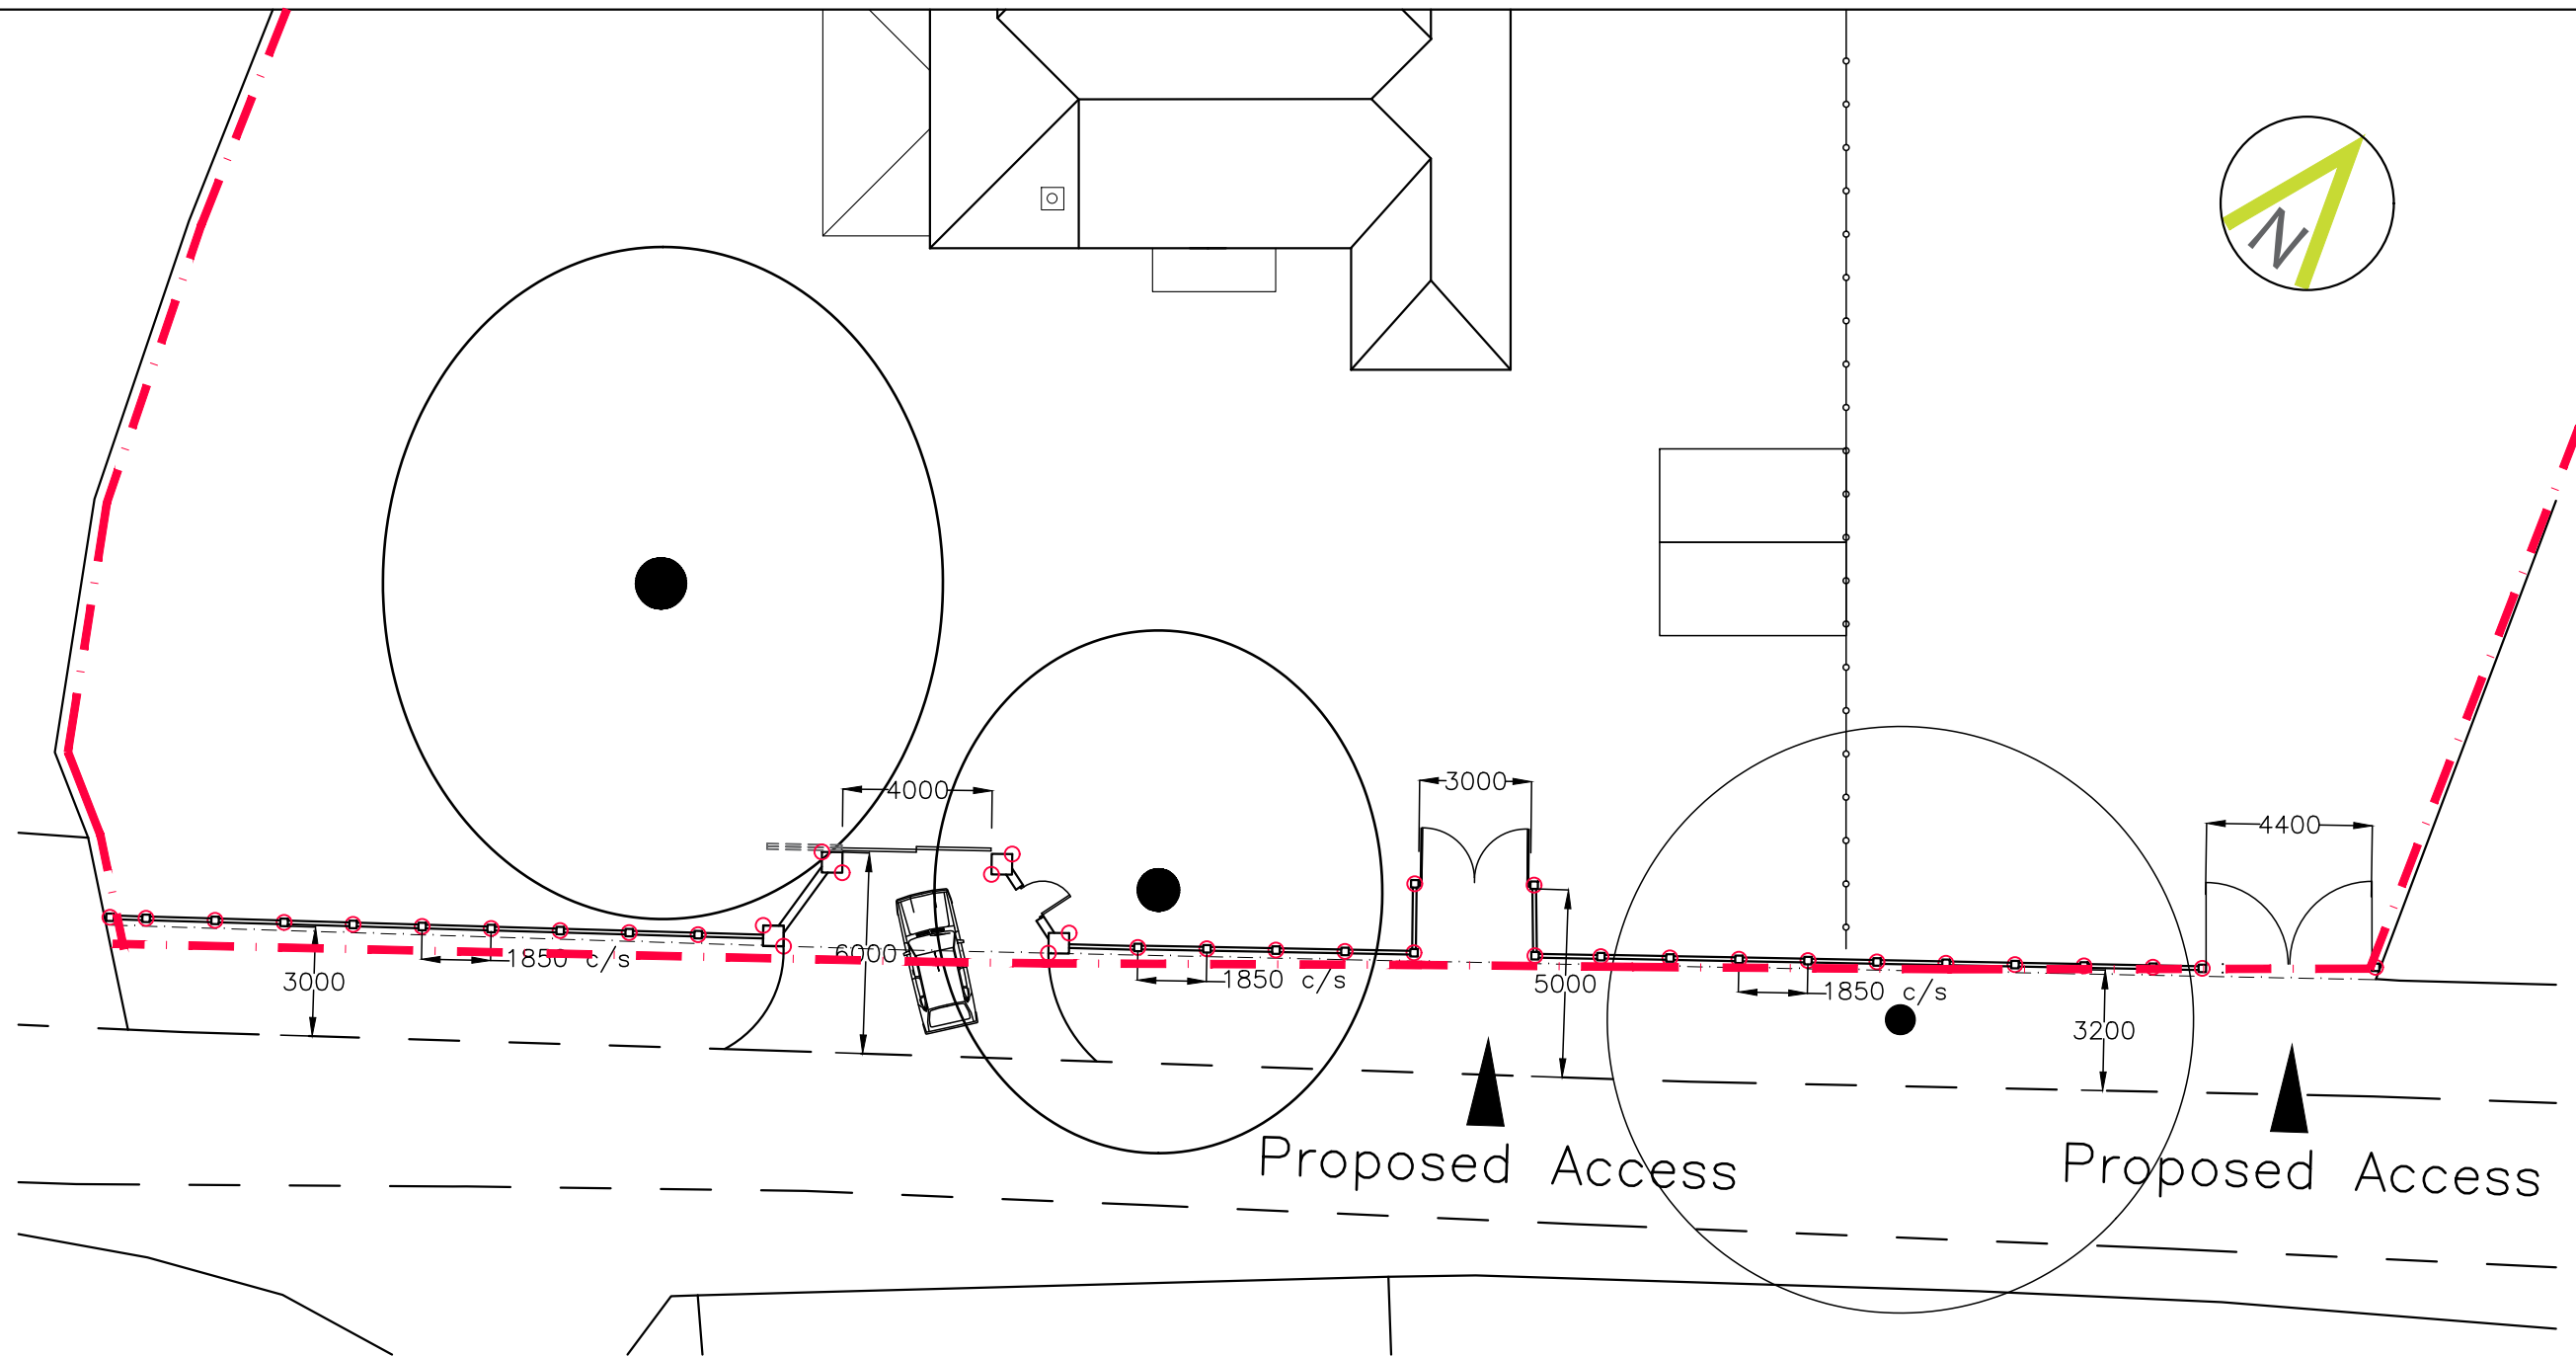

Site Plan

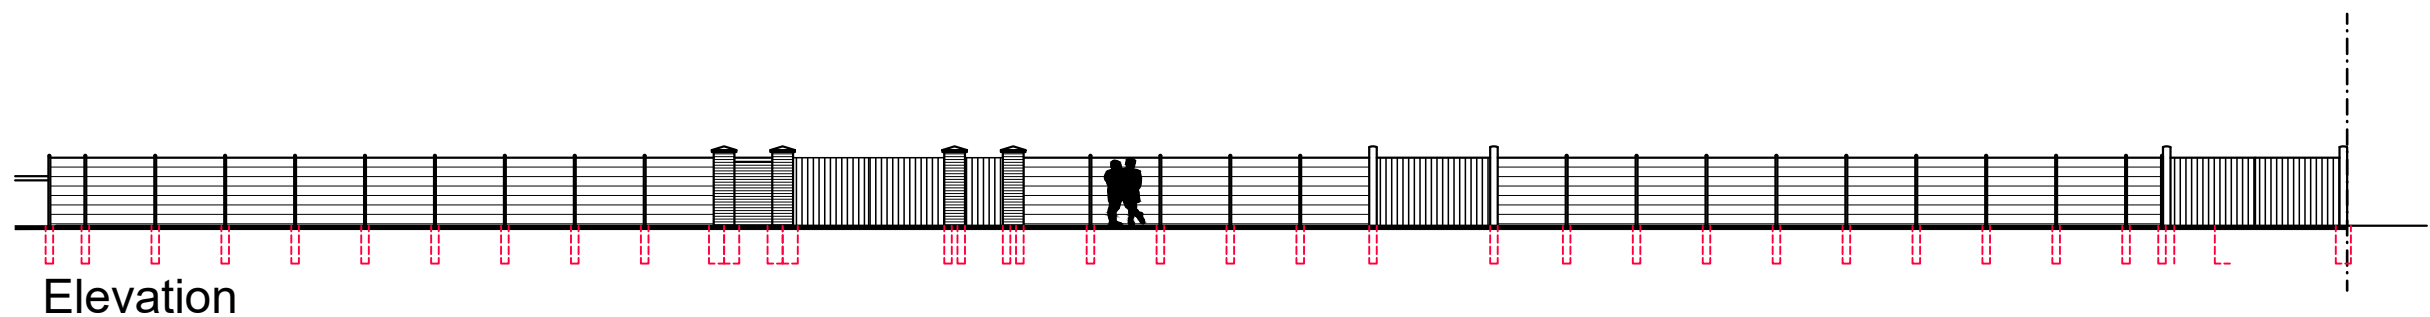

Broad Oak,
Cope Lane,
Hayling Island,
PO11 0QB

Proposed Site Plan

Revisions
a)
b)
c)
d)

CAD

Critchley Architecture And Design Ltd.
Contact: 02392 474 919 | info@caad.online

The Old Brewery, 15E South Street, Havant, PO9 1BU



Scale A1=1:100, A3=1:200
Drawn SAR/CAL
Date 07/03/19

1413-161⁰

20m

40m

60m

80m