


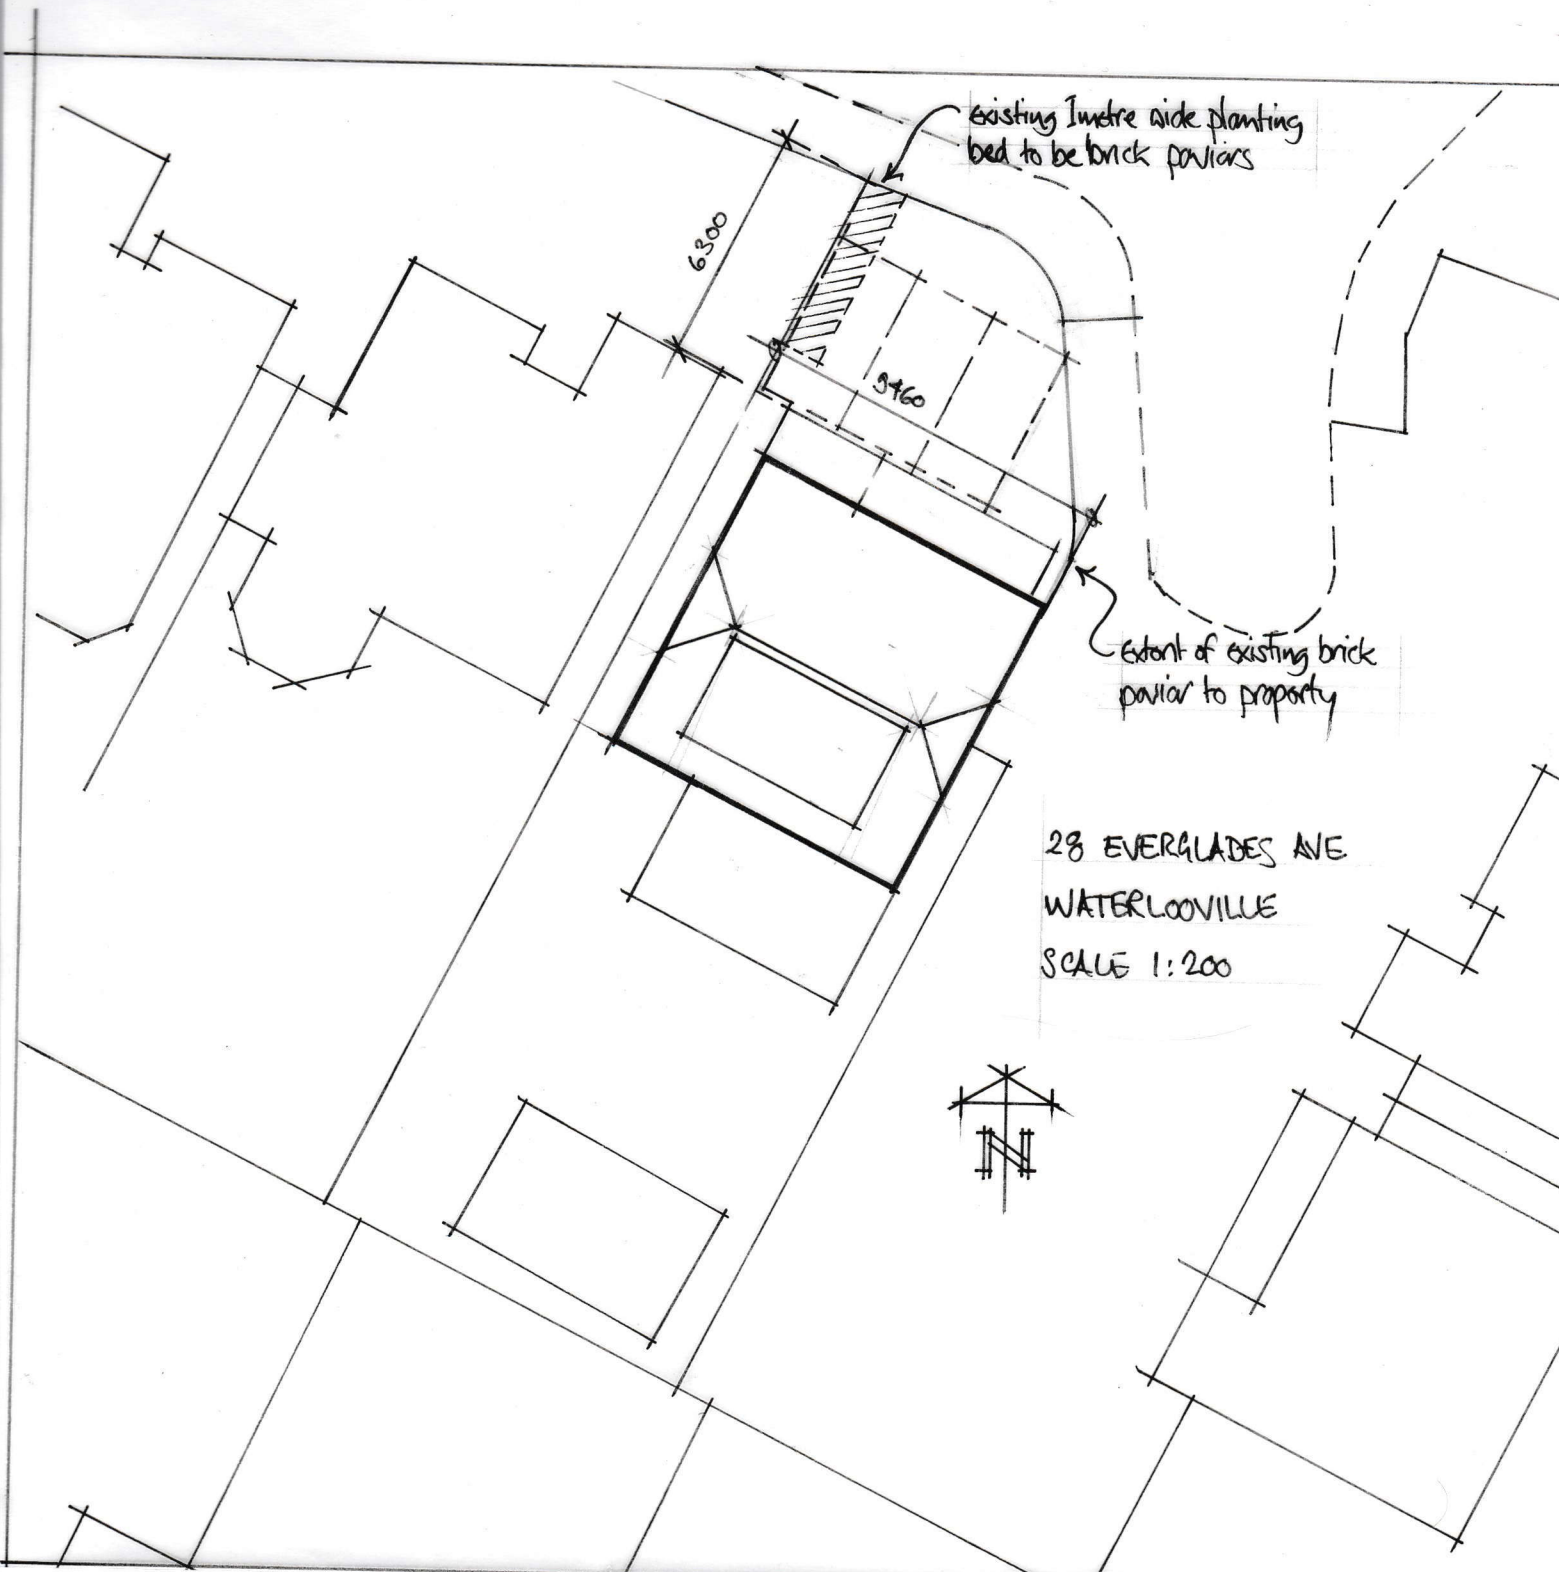

existing 1 metre wide planting
bed to be brick pavers

Extent of existing brick
paver to property

28 EVERGLADES AVE
WATERLOOVILLE
SCALE 1:200

