



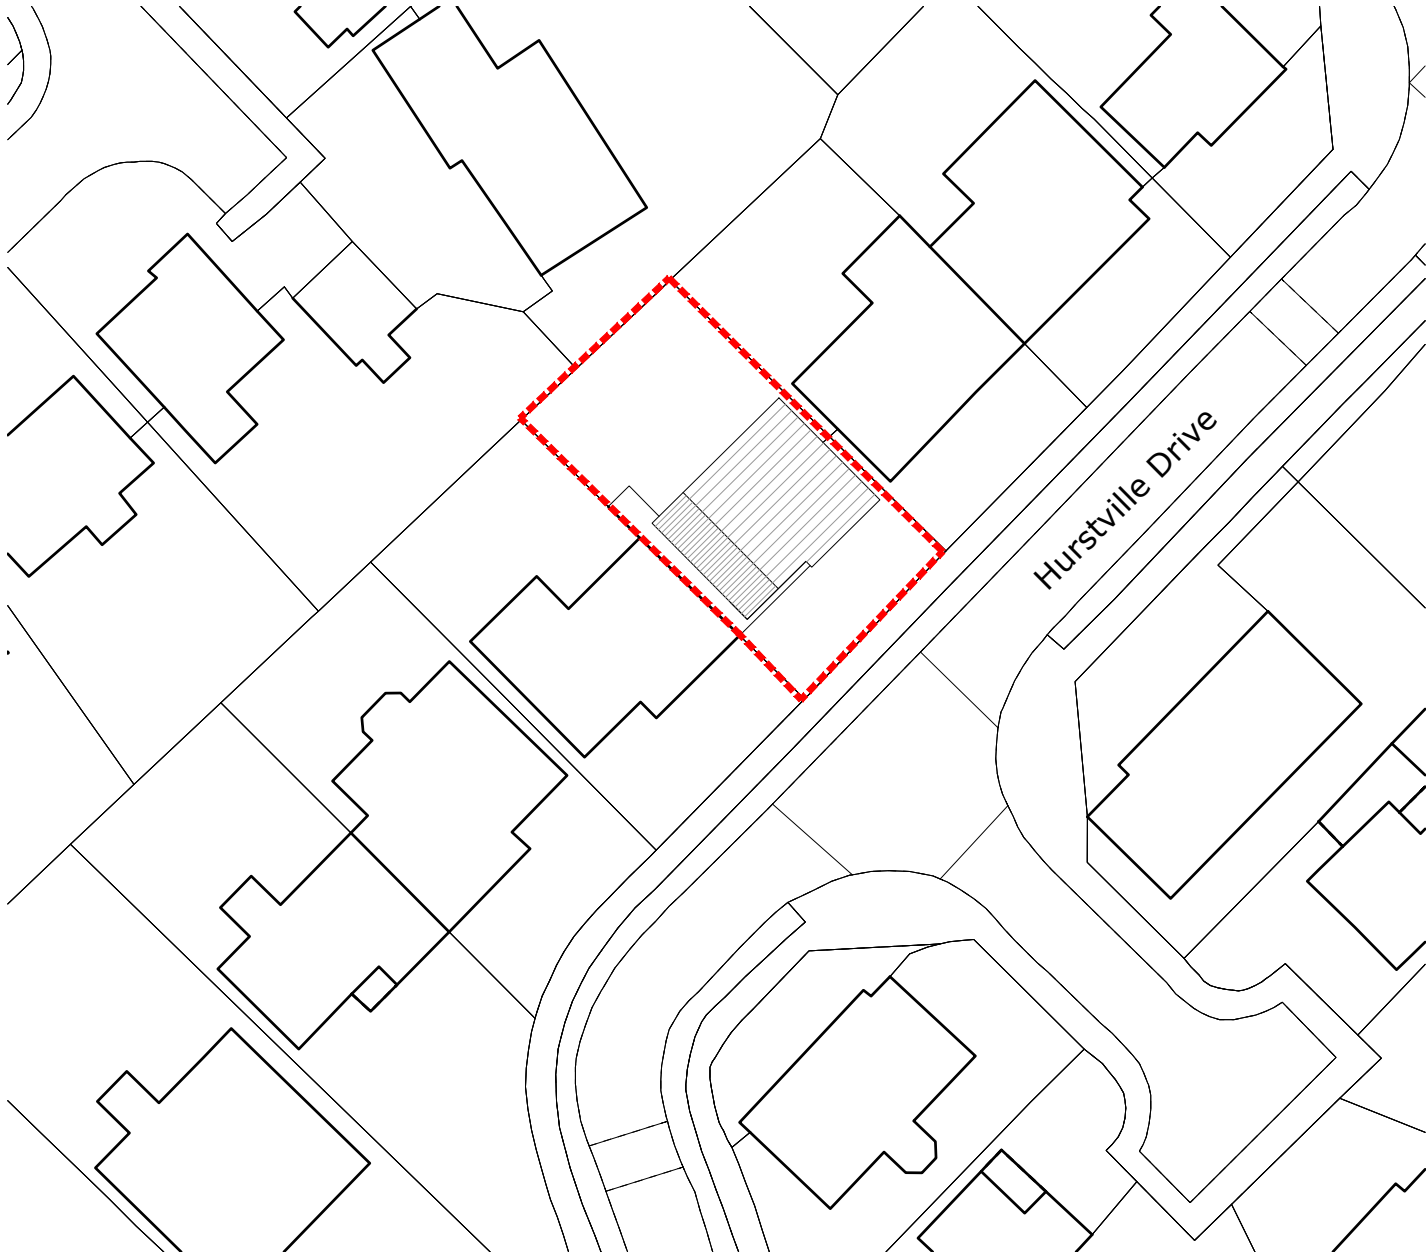

Block Plan Scale: 1:500@A3

notes

Permission is granted to scale from this drawing for the purpose of Local Authority Planning Approval only. In all other circumstances DO NOT scale from this drawing, please contact this office for any additional information required. Contractors, Sub Contractors and Suppliers are to check all relevant dimensions and levels of site and building before commencing any shop drawings or building work.
Ordnance Survey information is reproduced under Crown Copyright 2016 ©. All rights reserved. Licence number 1000047474
This drawing is the copyright of D84 architects Ltd ©

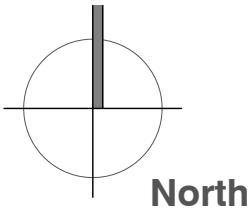

revisions		date		
P1	Preliminary Issue	05.08.19		

D84 architects

17 Pembroke Road
Portsmouth
PO1 2NT

Telephone +44 (0)2392 177850 +44 (0)7790 322989	Email mail@D84architects.co.uk Web www.D84architects.co.uk
--	---

Project
31 Hurstville Drive,
Waterlooville

Title
Proposed Block Plan

Status		
PRELIMINARY		
Drawn	Checked	Date
KR		Aug '19
Project No.	Scale	
D8419_26	1:500@A3	
Drawing No.	Rev	
D8418_26/01	P1	