



5 LADYBRIDGE ROAD, WATERLOOVILLE

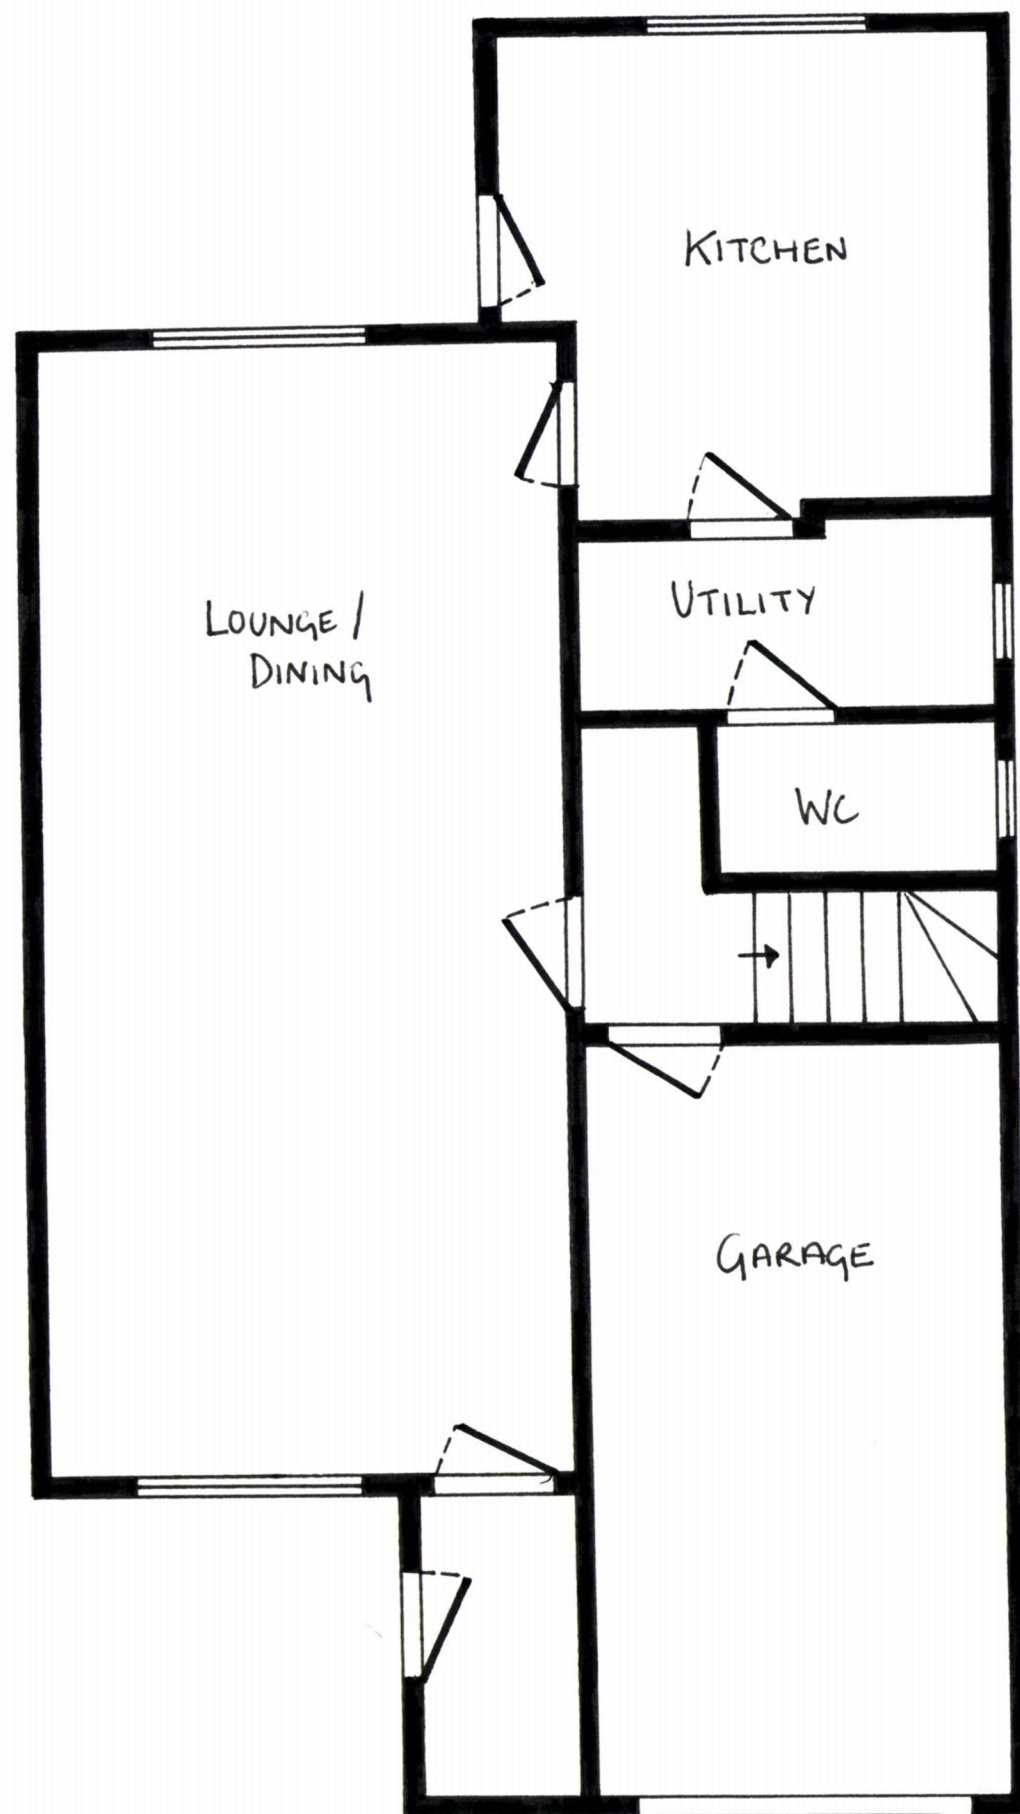

GROUND FLOOR

EXISTING FLOOR PLANS
(1:50)

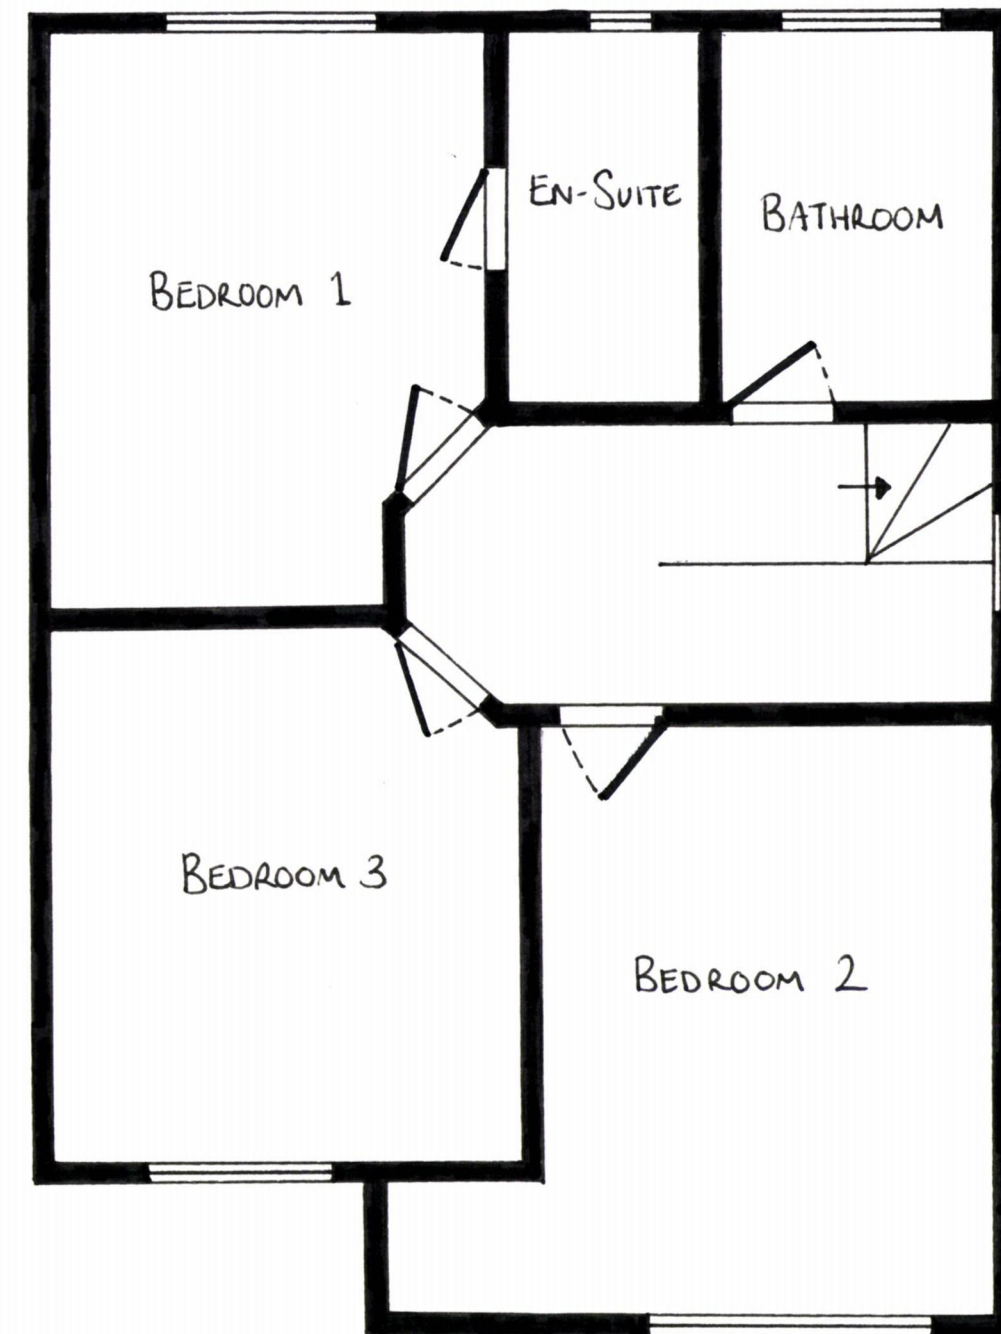

FIRST FLOOR

HAVANT BOROUGH
COUNCIL
17 JUL 2018
RECEIVED
PLAN NO. 3