


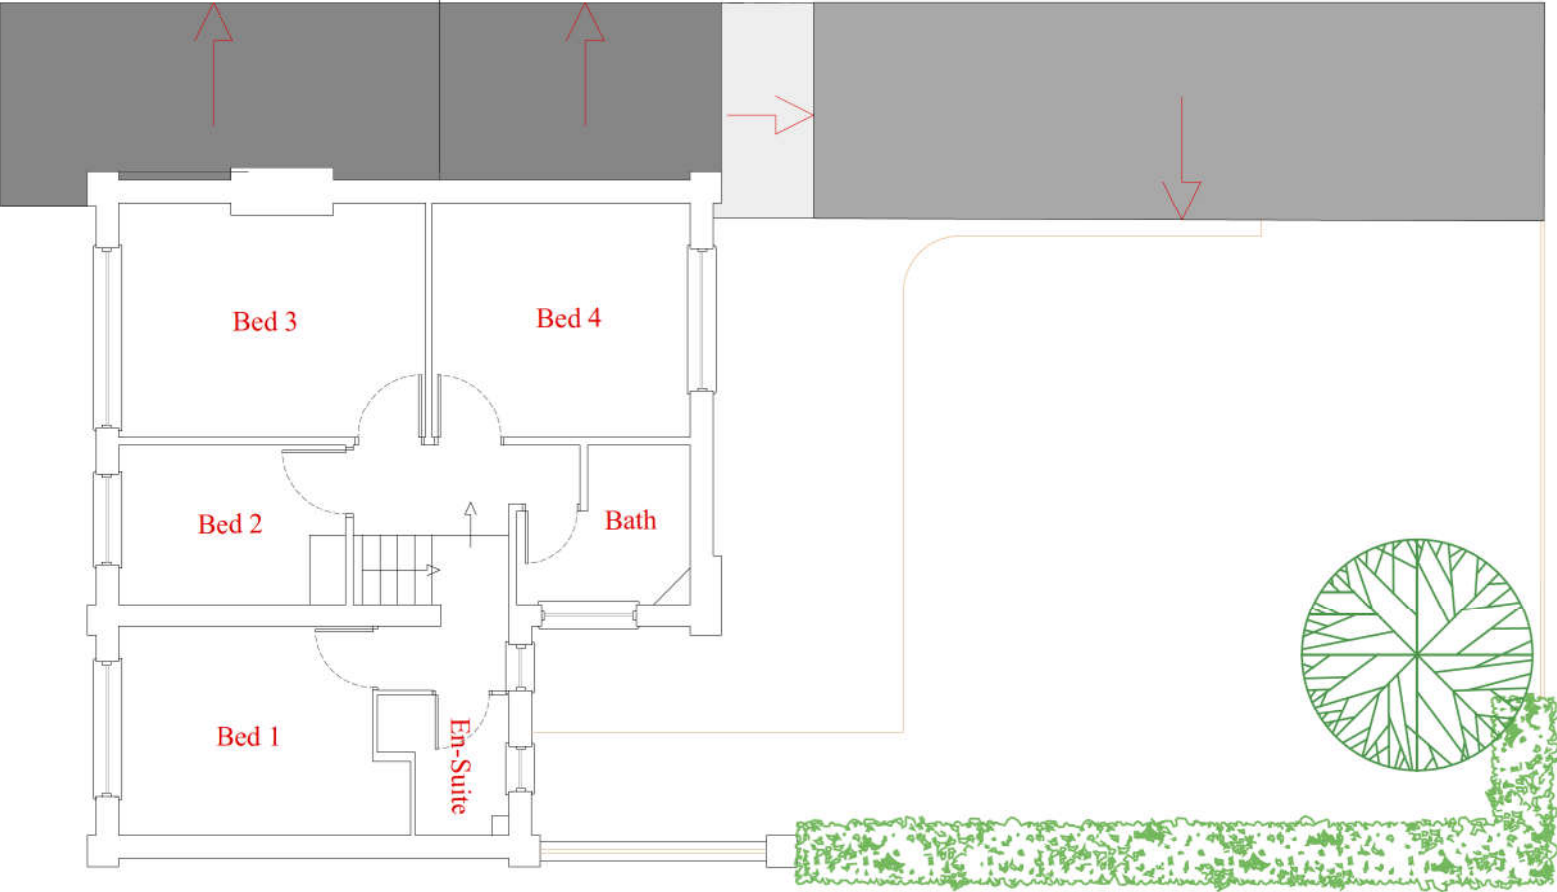

Existing : First Floor

1:100

Address

19 Luard Court,
Warblington, Hampshire,
PO9 2TN

Drawing

Existing: First Floor

Scale @ A3

1:100

Date

30.04.2020

Issue Date

20.04.2020

Drawn By

NdC

Checked By

MD

Job No.

251119

Drawing No.


101

Revision

###

Status

For Comment

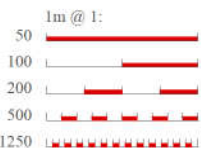

tel: 07878 304501
email: mike@threestudio.co.uk
web: www.threestudio.co.uk



9 Flint House
New Park Road
Chichester
West Sussex
PO19 7XH

This drawing is the copyright of **ThreeStudio**.
Do not scale from this drawing except for Local Authority planning purposes
All dimensions must be checked on site prior to commencement of works