



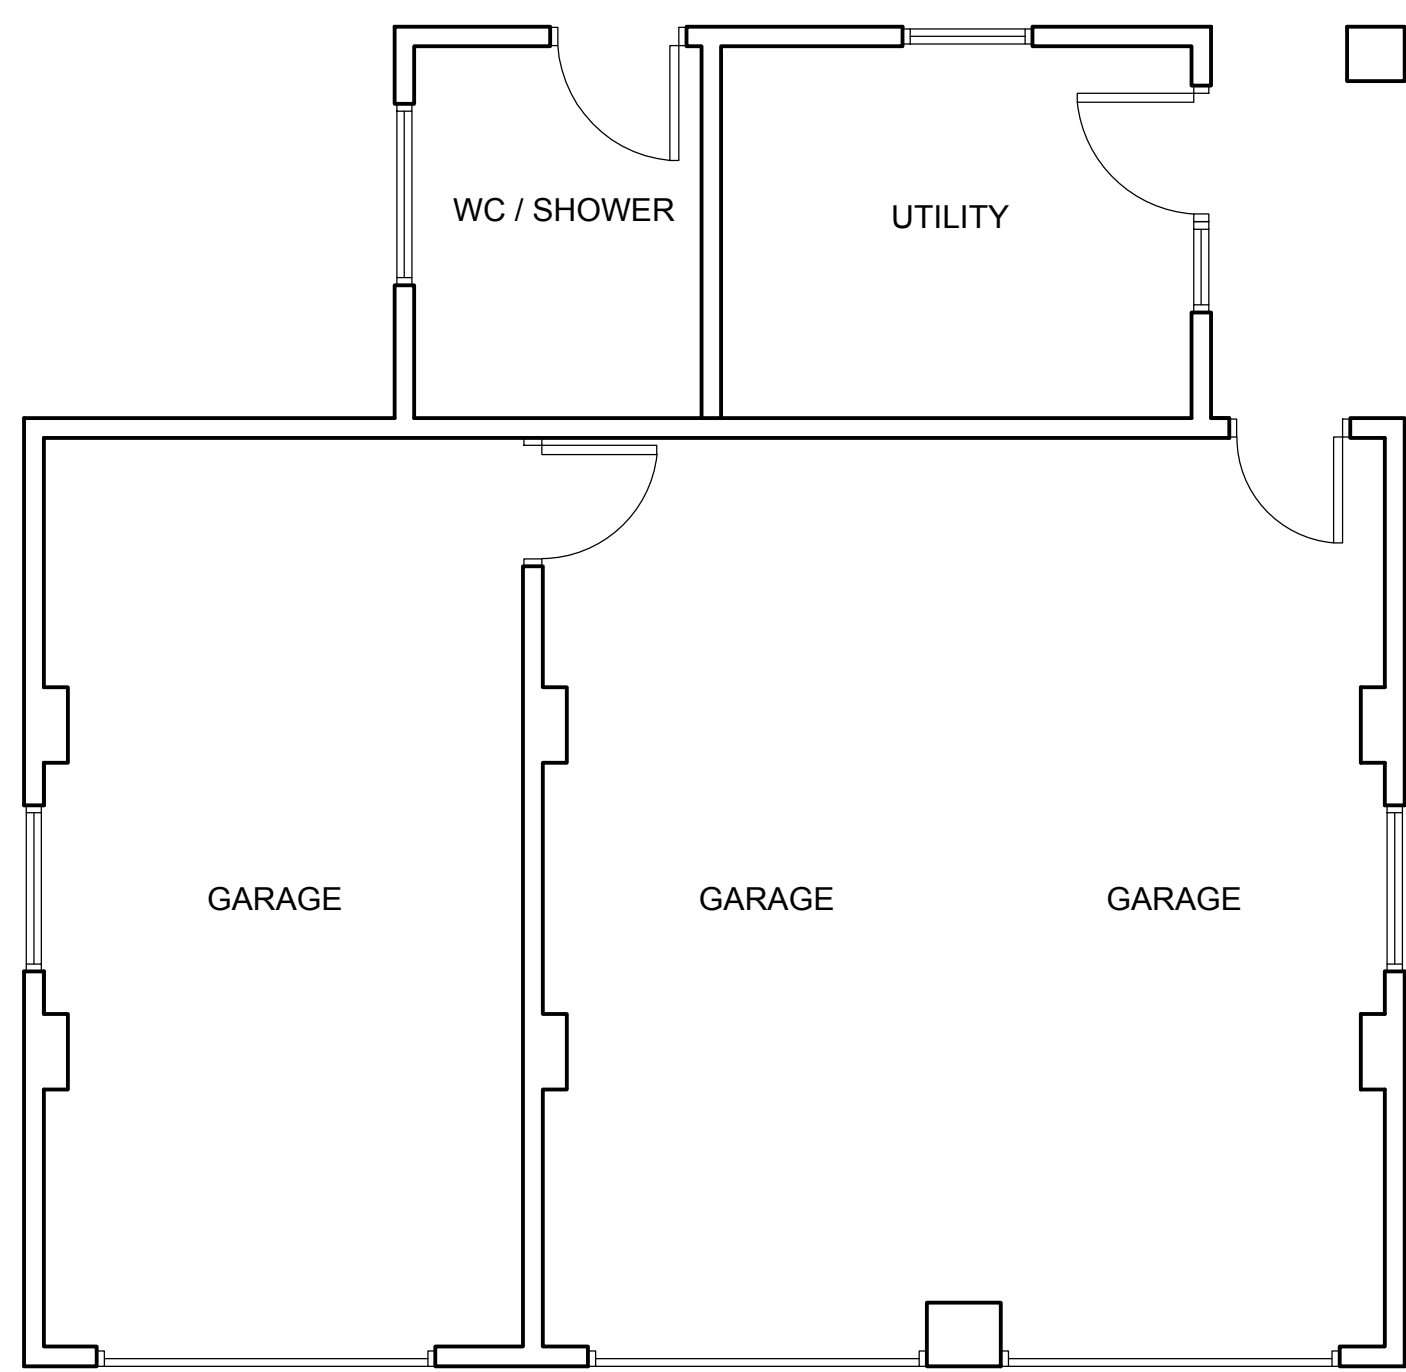

EXISTING GARAGE FLOOR PLAN 1:50


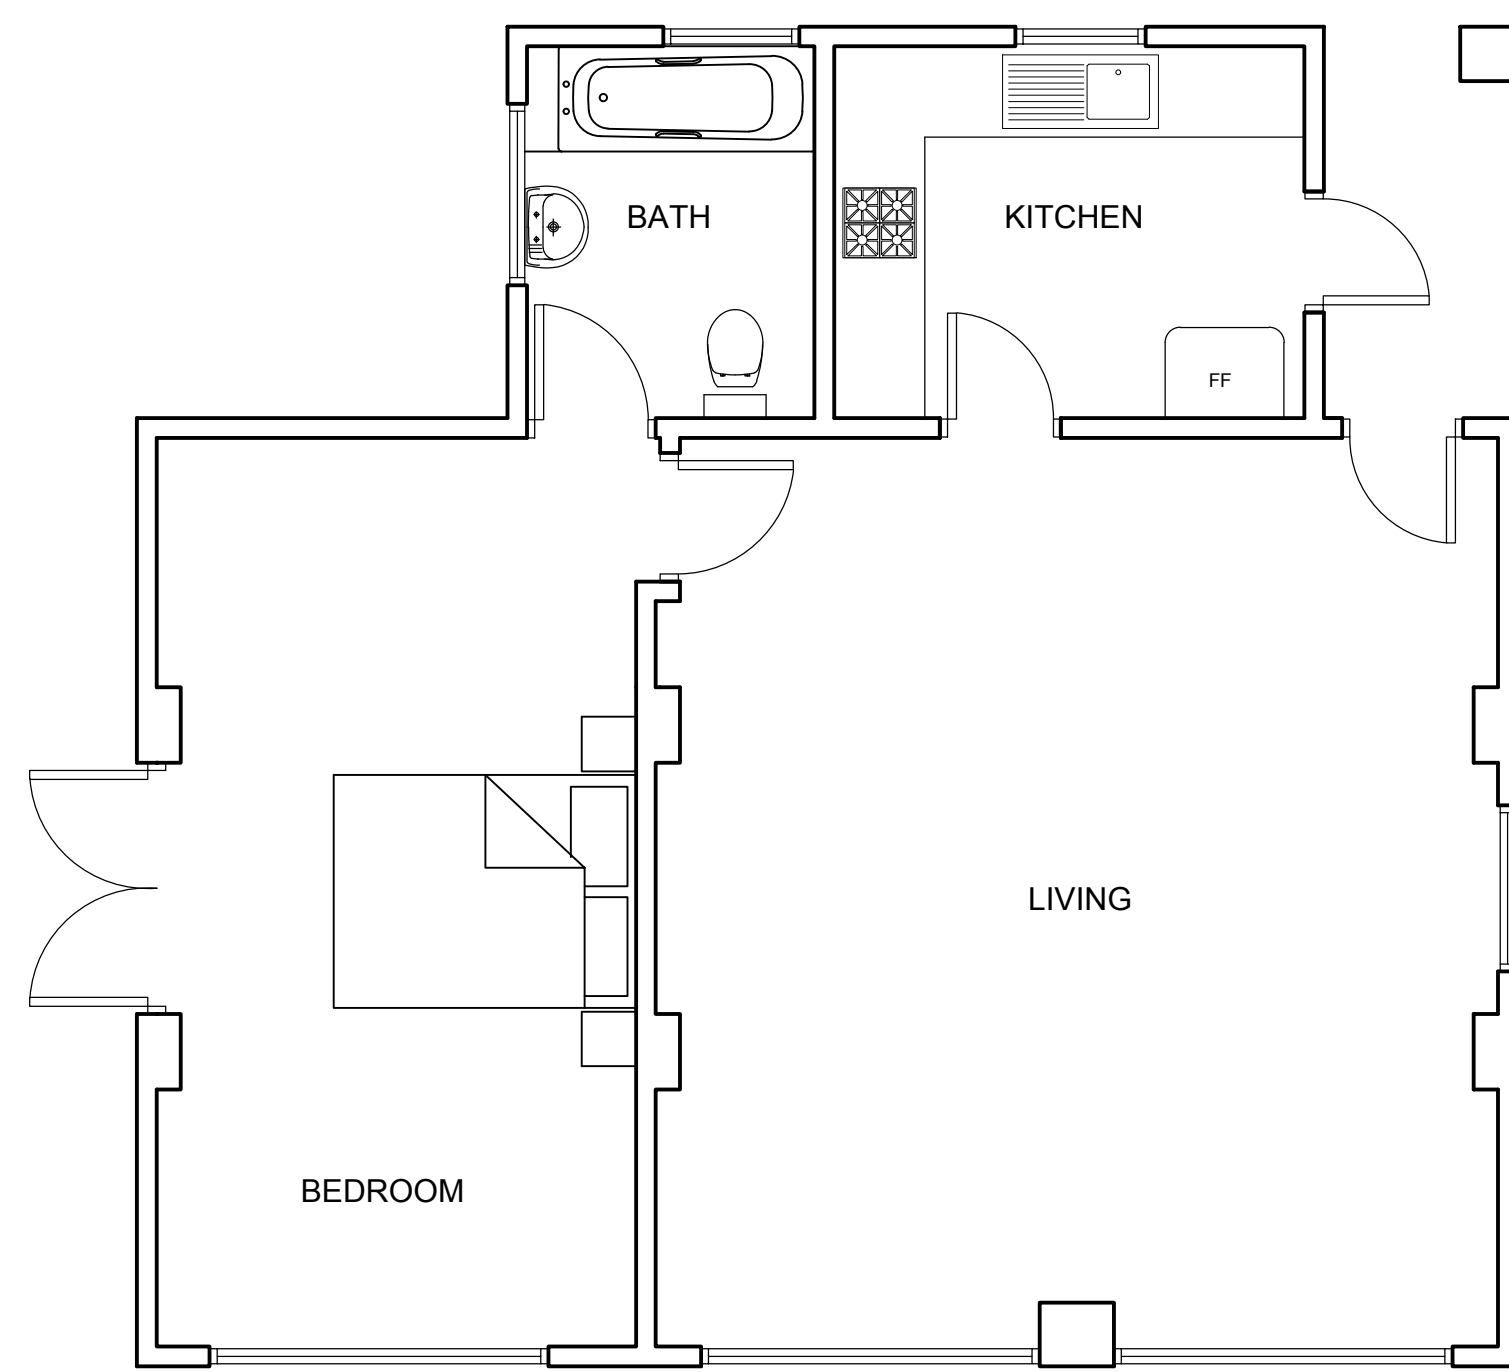


PROPOSED ANNEX FLOOR PLAN 1:50




LOCATION PLAN 1:1250


OS. 07881020

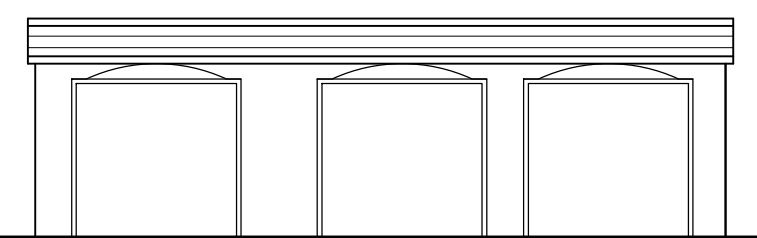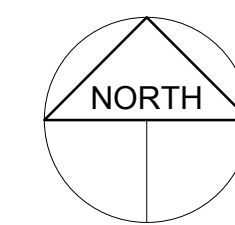


EXISTING GARAGE FRONT ELEVATION 1:100

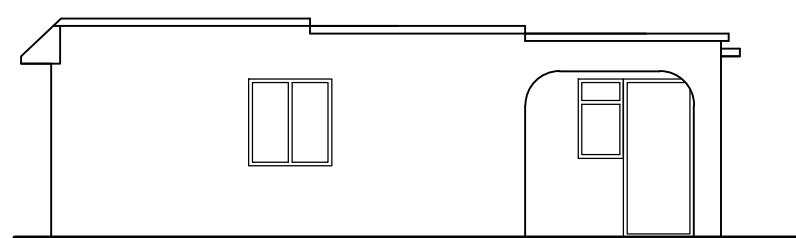


EXISTING GARAGE SIDE ELEVATION 1:100

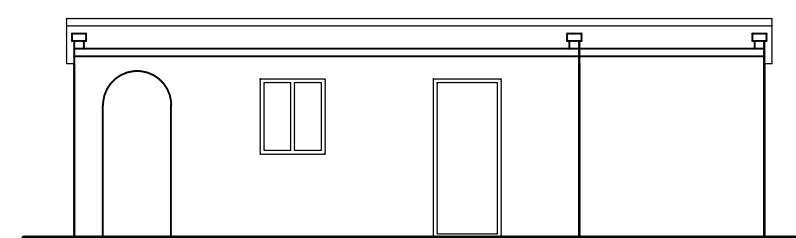


EXISTING GARAGE REAR ELEVATION 1:100

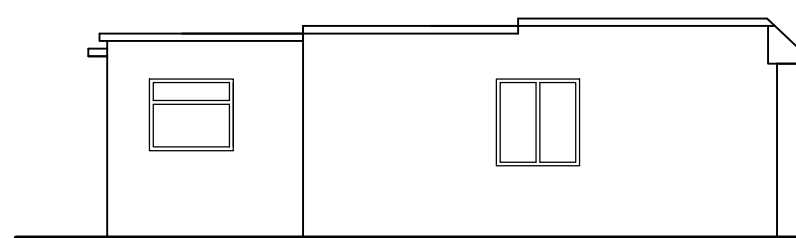


EXISTING GARAGE SIDE ELEVATION 1:100

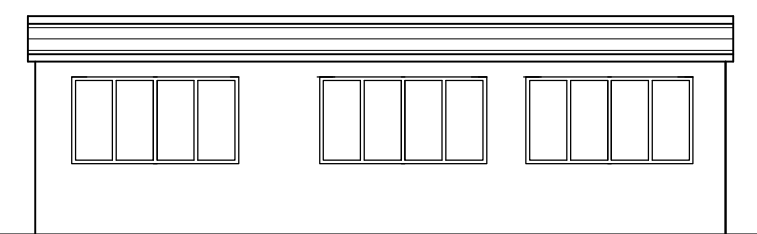


PROPOSED ANNEX FRONT ELEVATION 1:100

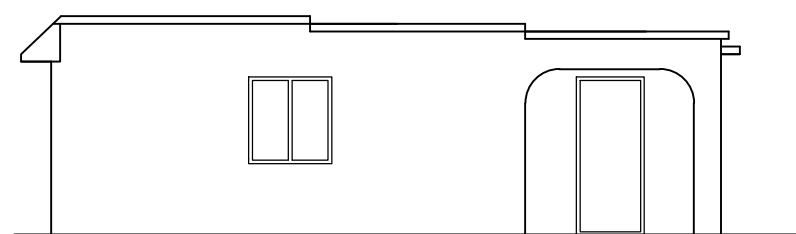

PROPOSED ANNEX SIDE ELEVATION 1:100

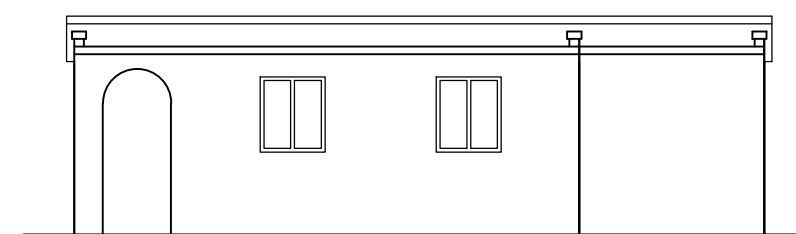


PROPOSED ANNEX REAR ELEVATION 1:100

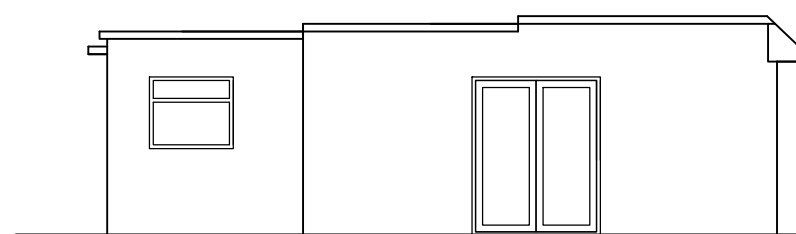

PROPOSED ANNEX SIDE ELEVATION 1:100

LOCATION OF PROPOSED GARAGE
CONVERSION INTO GRANDPARENT ANNEX


LOCATION OF EXISTING DWELLING HOUSE
PROPOSED ROOFLIGHTS & EXTERNAL
DOOR ALTERATIONS

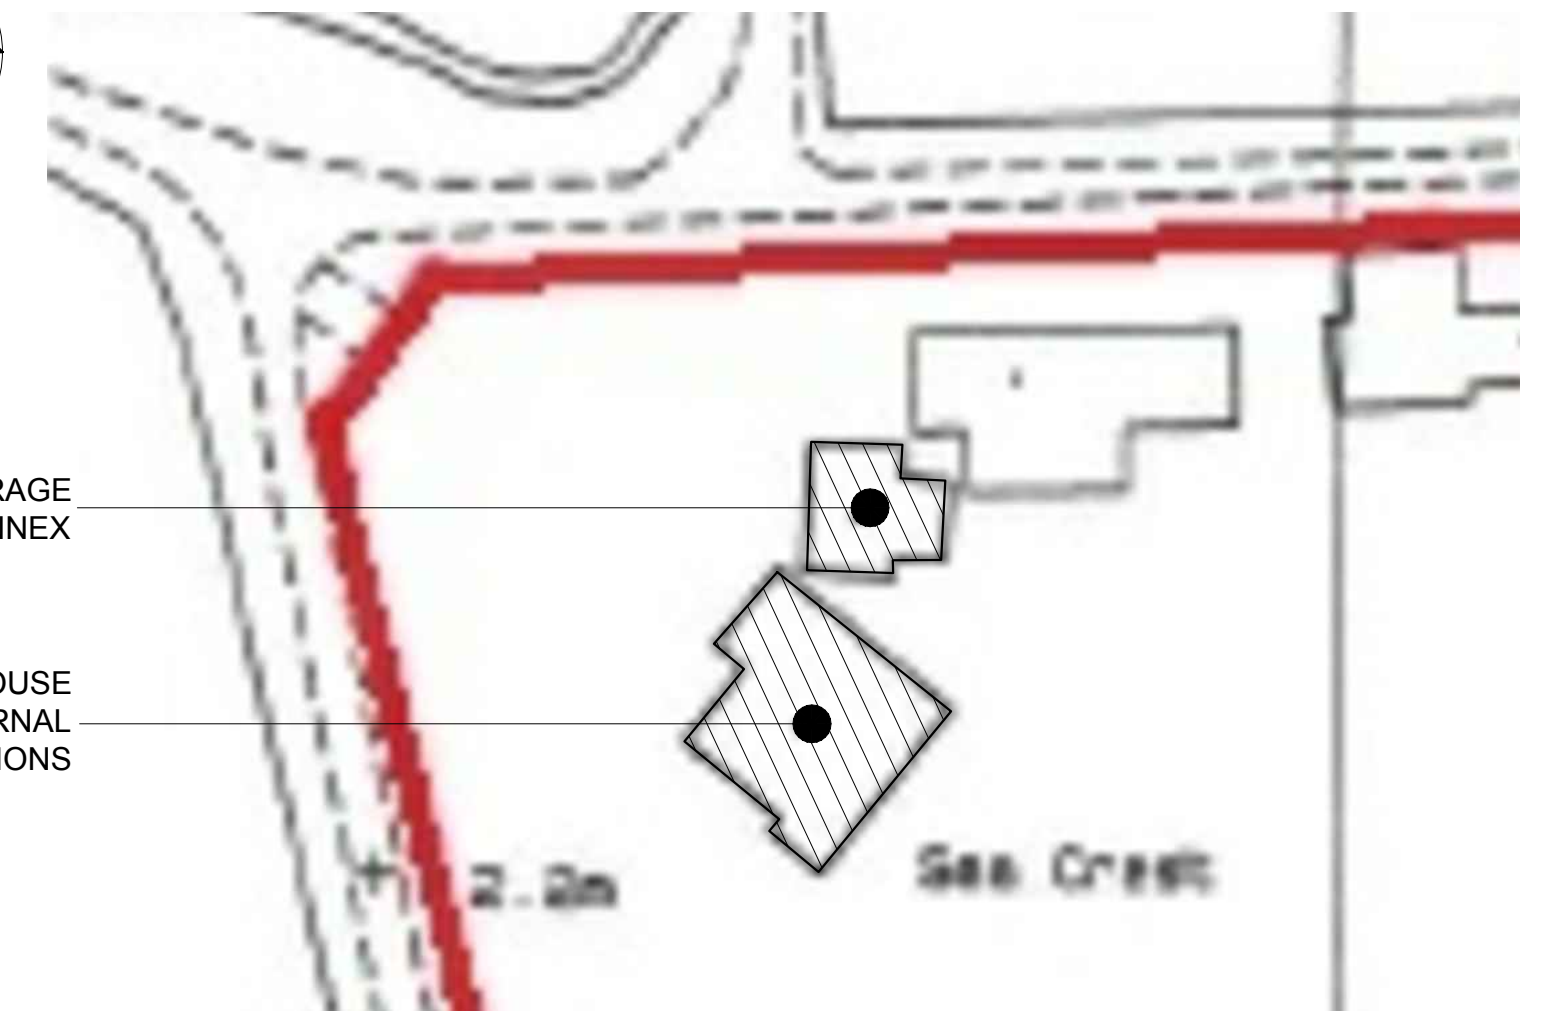


BLOCK PLAN 1:500




EXISTING HOUSE FRONT ELEVATION 1:100

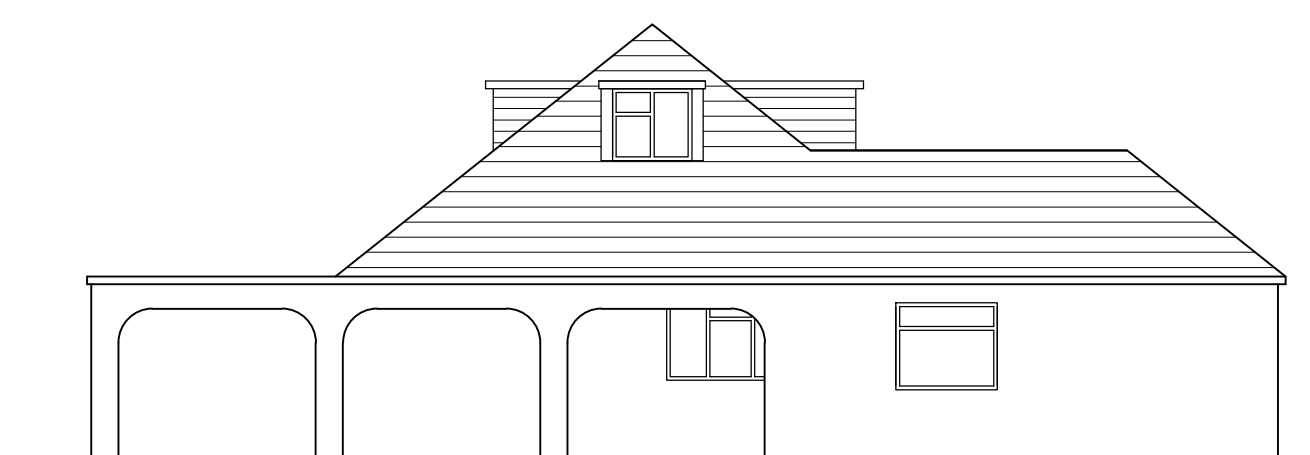


EXISTING HOUSE SIDE ELEVATION 1:100

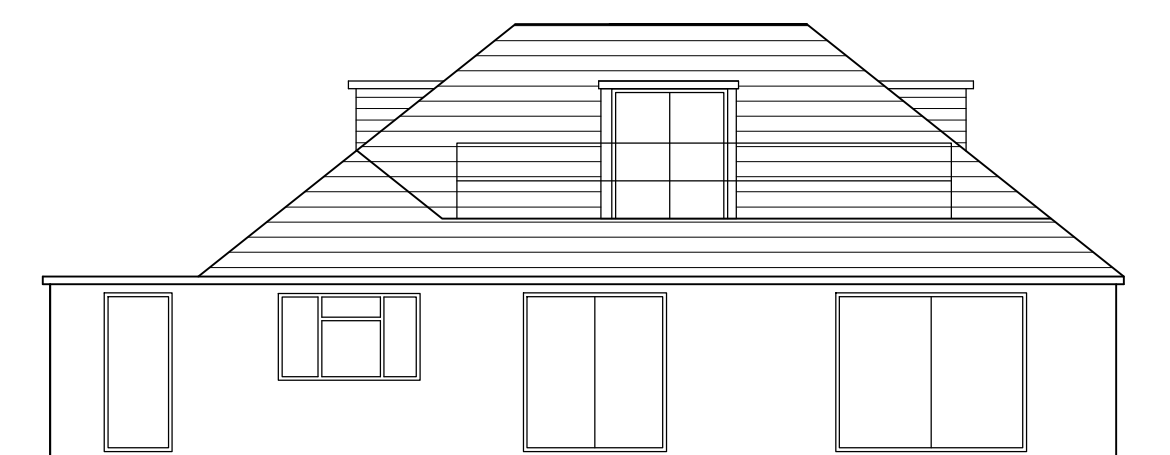

EXISTING HOUSE REAR ELEVATION 1:100

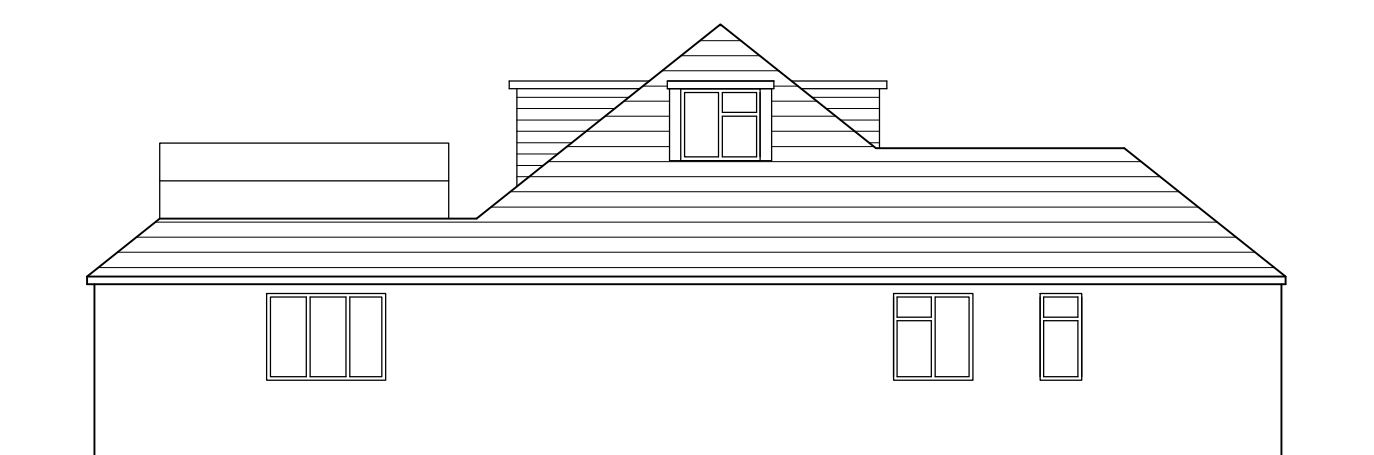

EXISTING HOUSE SIDE ELEVATION 1:100

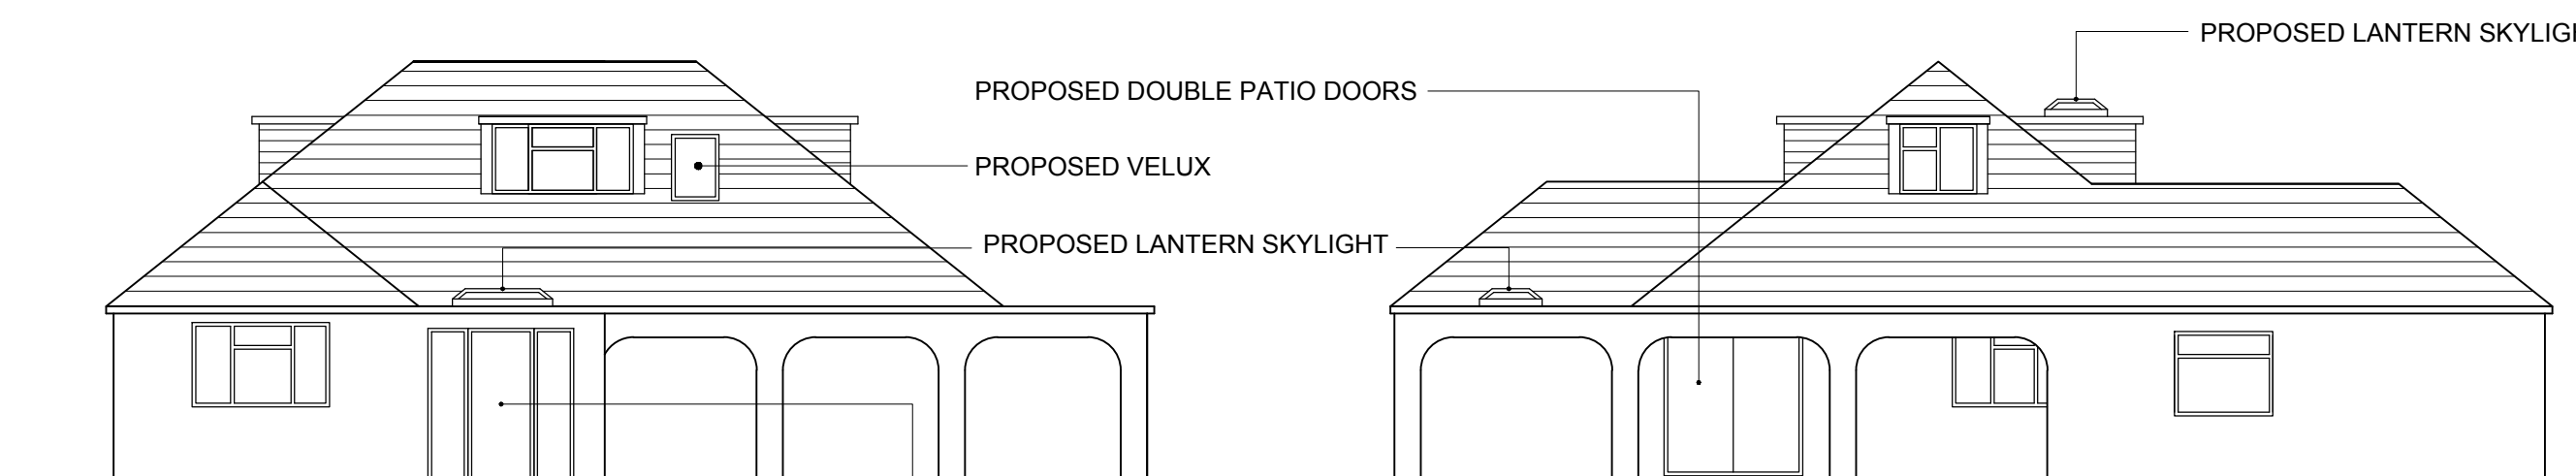


PROPOSED HOUSE FRONT ELEVATION 1:100

PROPOSED GLAZED FRONT DOOR
AND FULL HEIGHT SIDE LIGHTS



PROPOSED HOUSE SIDE ELEVATION 1:100

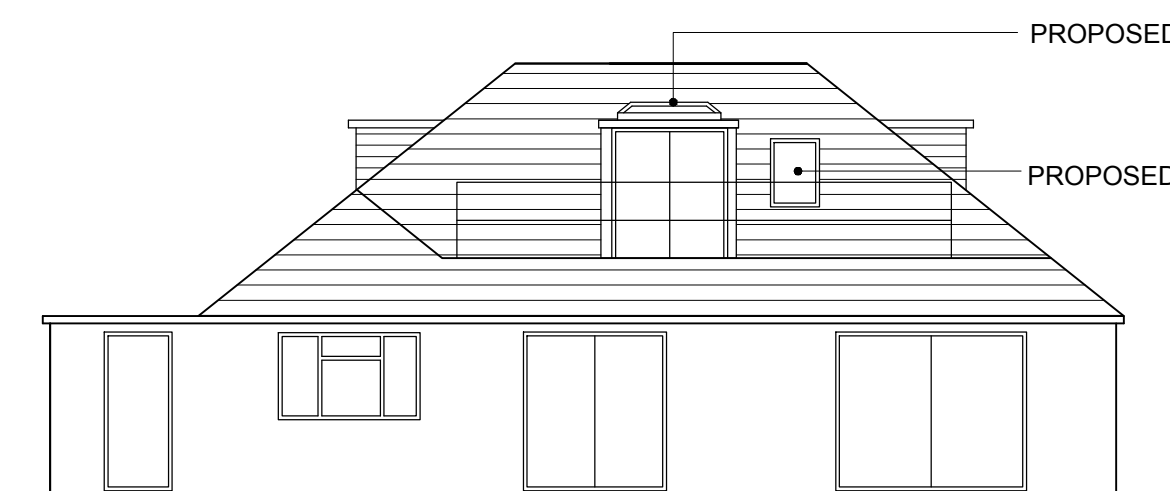

PROPOSED HOUSE REAR ELEVATION 1:100



PROPOSED HOUSE SIDE ELEVATION 1:100