


0 1 2 3 4 5 6 7 8 9 10m 1:100 Scale Bar

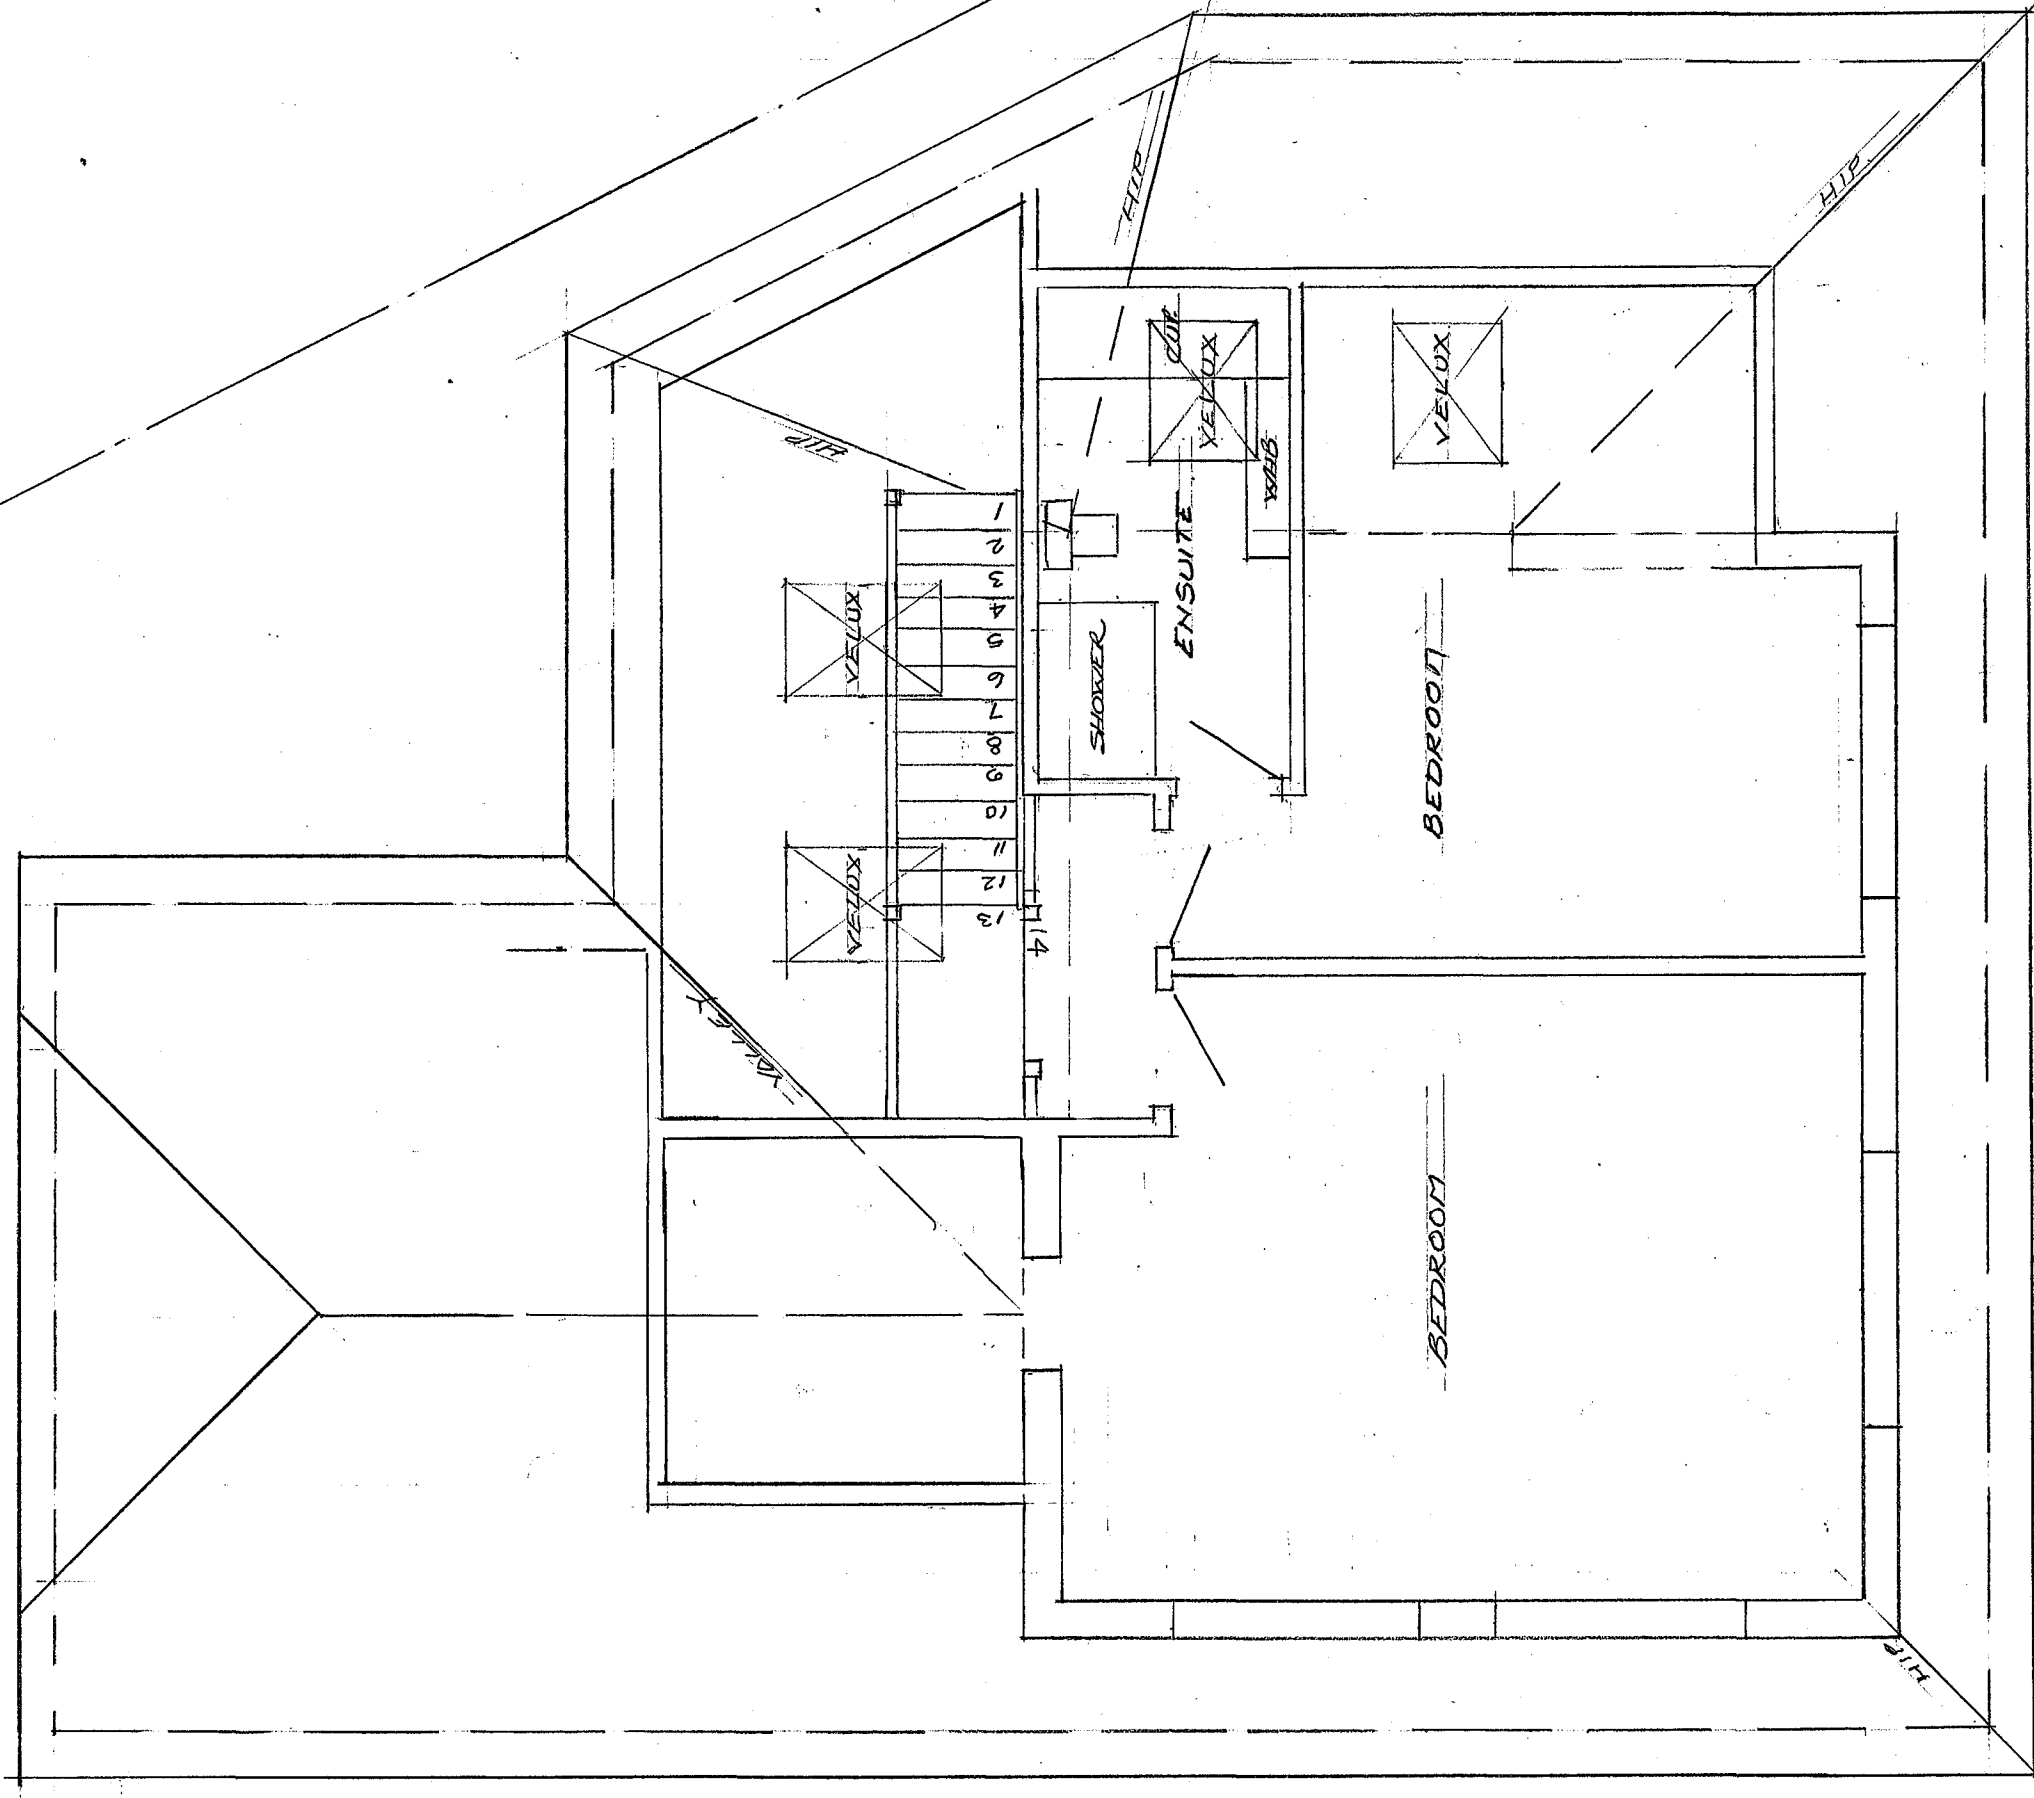

FIRST FLOOR PLAN 1:50