



NOTES:

Proposed
Ground Floor

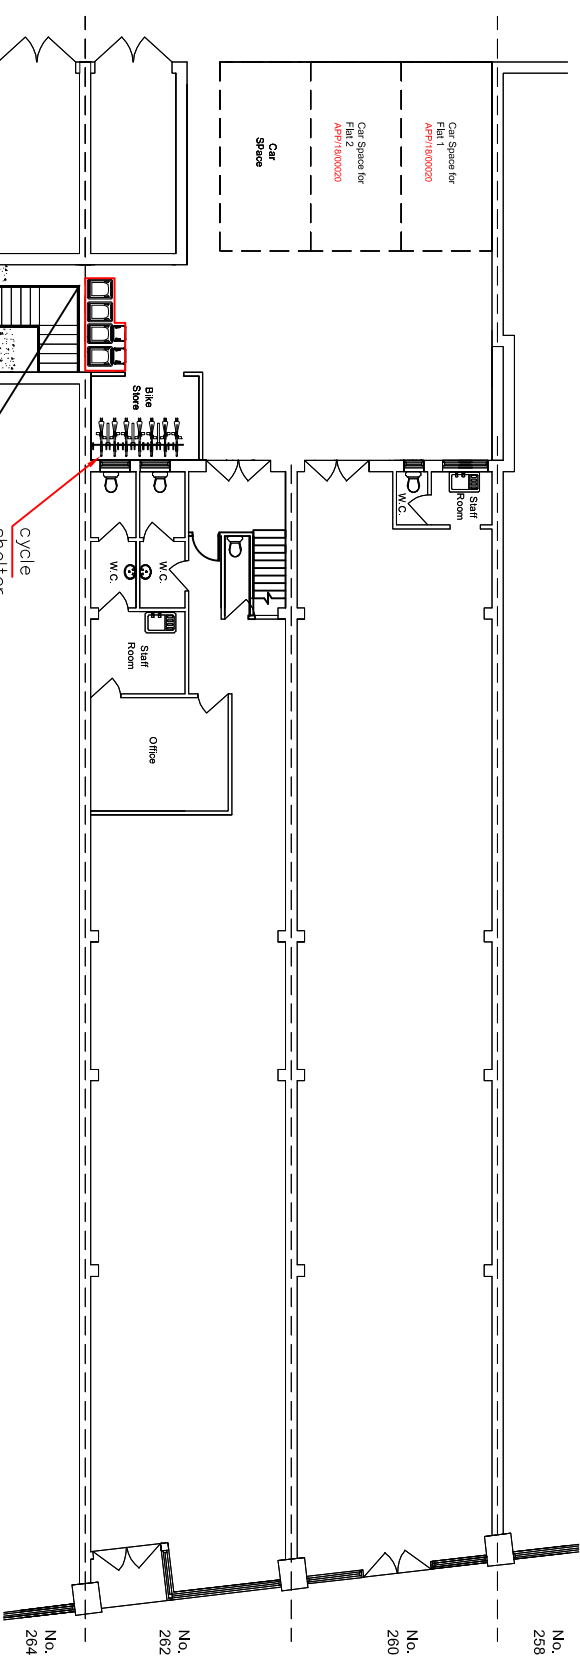

APP/18/000020
Bin storage
2 x 240L Recycling-bin
2 x 240L Refuse-bin
2 x 23L Kitchen caddy

cycle
shelter
for 7

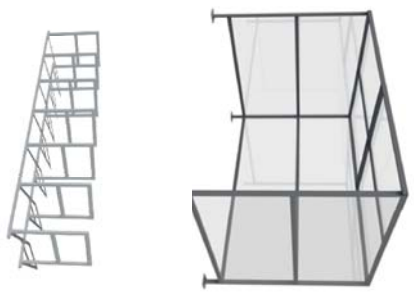

7 Cycle spaces to be provided by providing
seven rings located under a glass shelter.

Scale: 1:200 @ A4		
0 2M		
Date: 14.03.19	Drawn By:	
Drawing No LR.260.PR.01	Rev: A	

catlon:
260-262
London Road
Waterloo
POT 7HG

Lo