


25 covert Grove, Waterloo 110

Proposed (Existing) Elevations

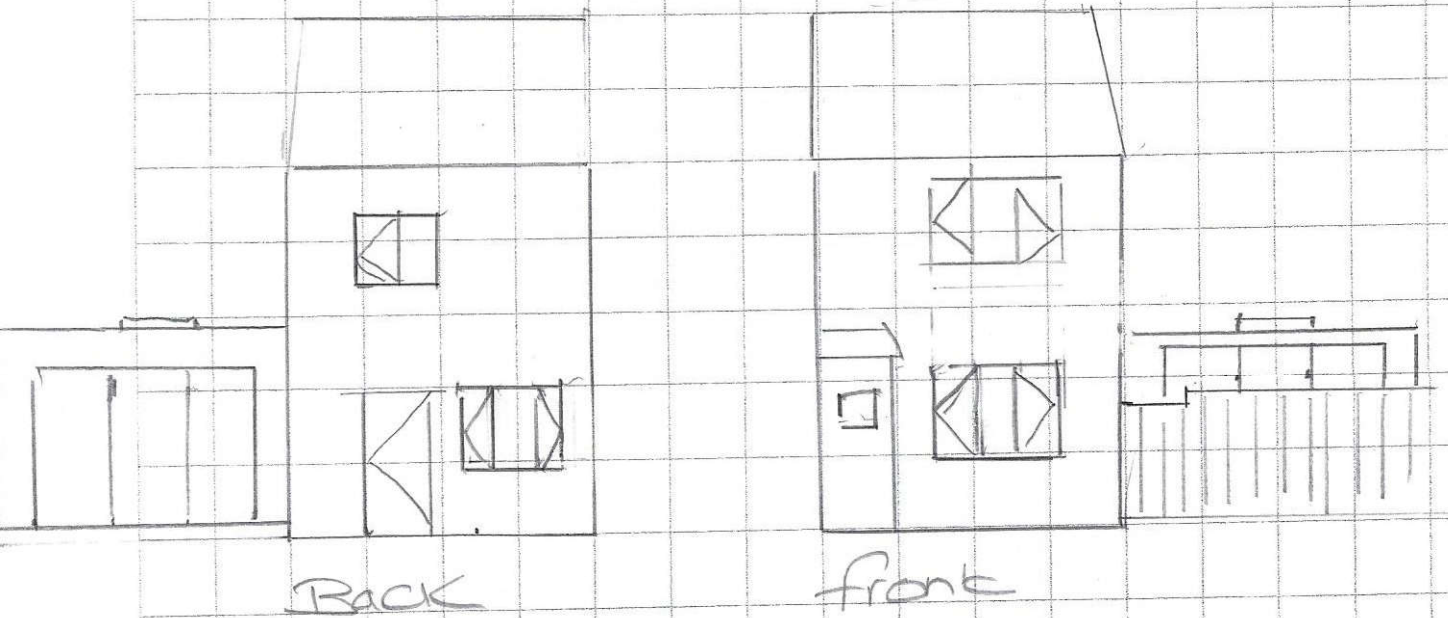

1:100