




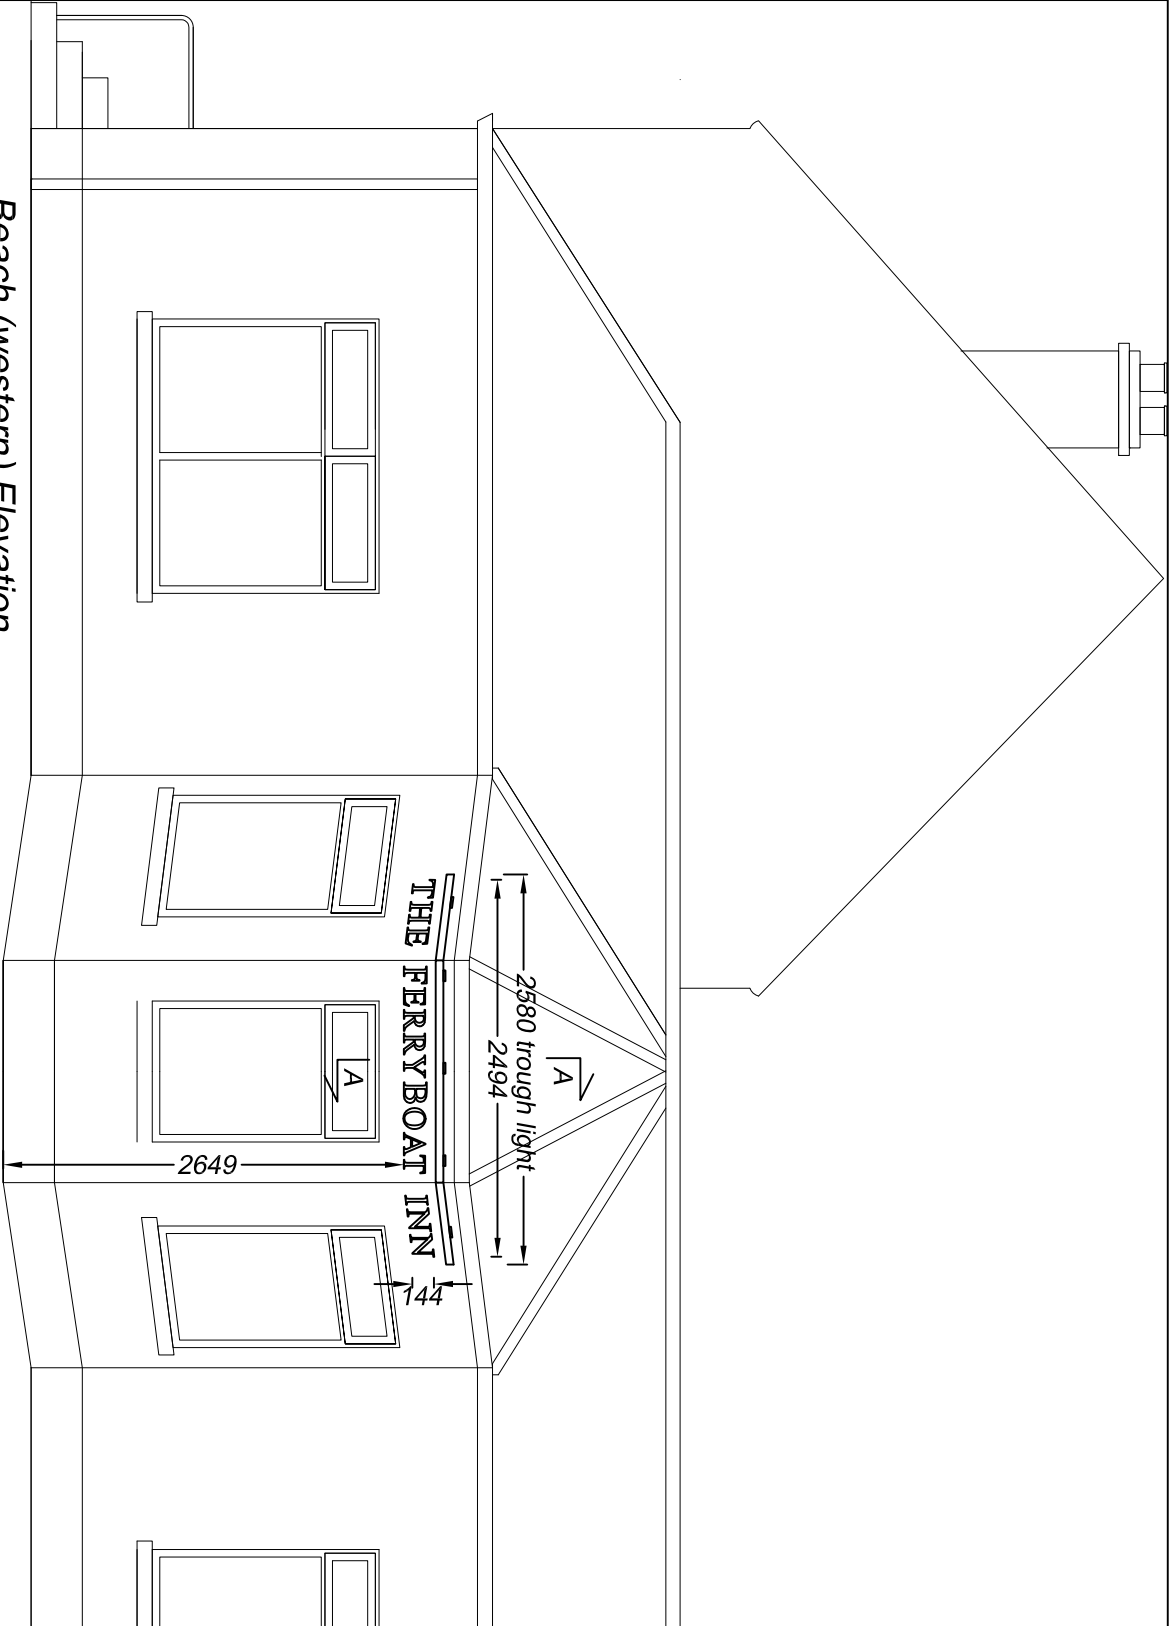

Beach (western) Elevation
Scale 1:50

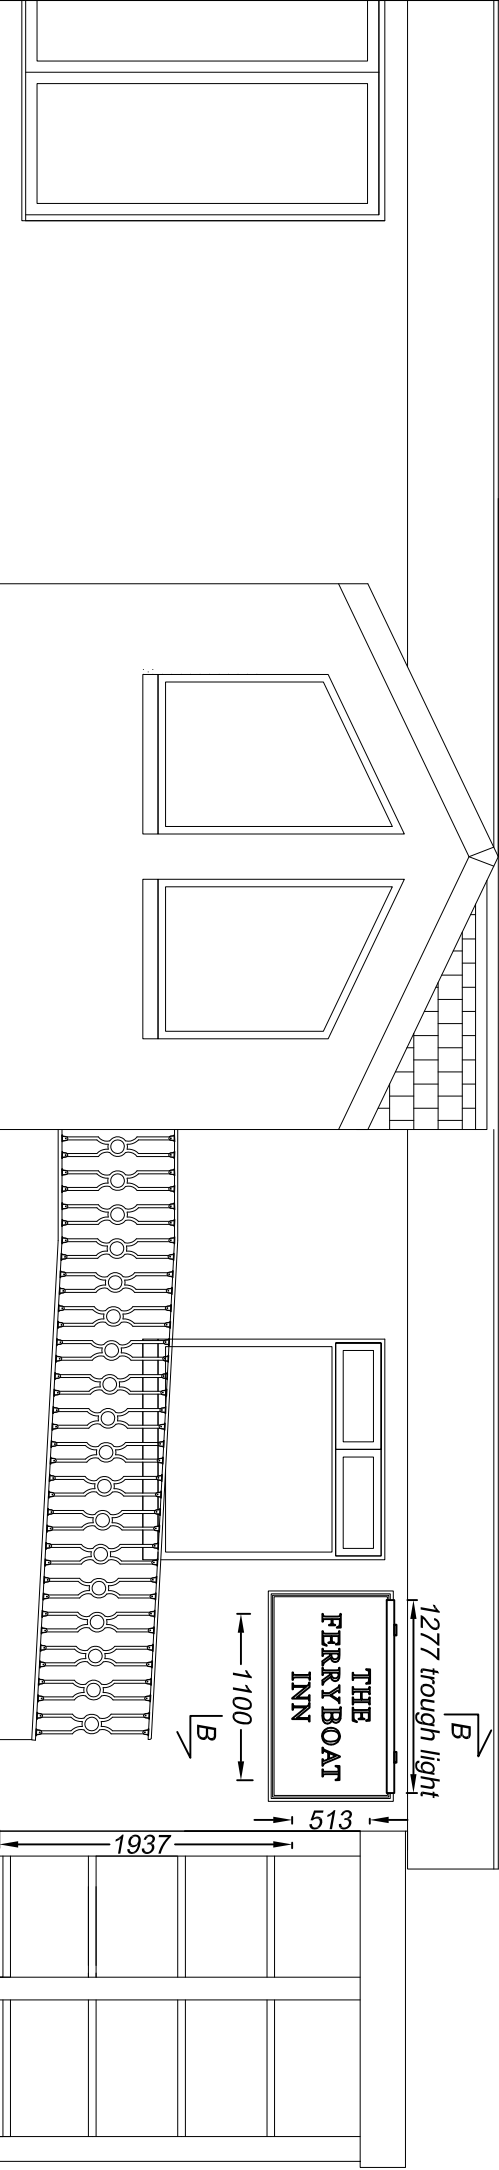


Car Park (southern) Elevation
Scale 1:50

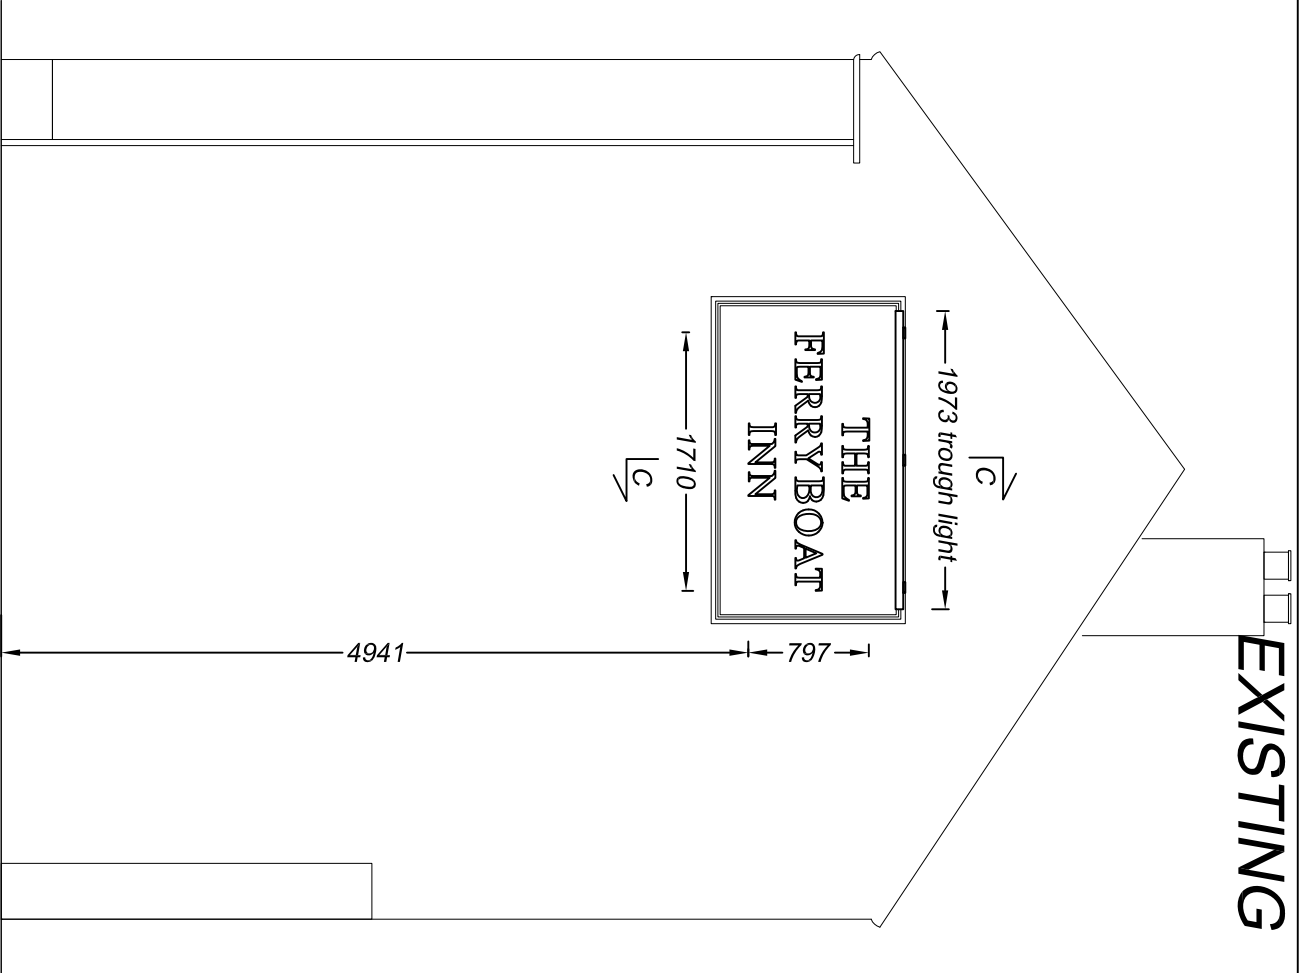

Side (eastern) Elevation
Scale 1:50

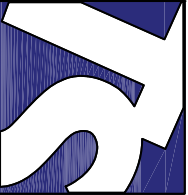

			
Technical Signs			
Floor 1 - Unit 3			
Ferry Rd			
Hayling Island			
PO11 0DG			
132 St Albans Road			
Watford, Herts, WD24 4AE			
Tel: 01923 811999			
Fax: 01923 811998			
E-mail: info@technicalsigns.co.uk			
Client The Ferryboat Inn		Address/Job details	
Ferry Rd		Hayling Island	
PO11 0DG		132 St Albans Road	
Watford, Herts, WD24 4AE		Tel: 01923 811999	
Fax: 01923 811998		E-mail: info@technicalsigns.co.uk	
Job No		Existing Signage	
Drawn by		Date	
DN		08/01/20	
Scale		Drawing No	
As specified (A3)		596273-1	
		Rev	