


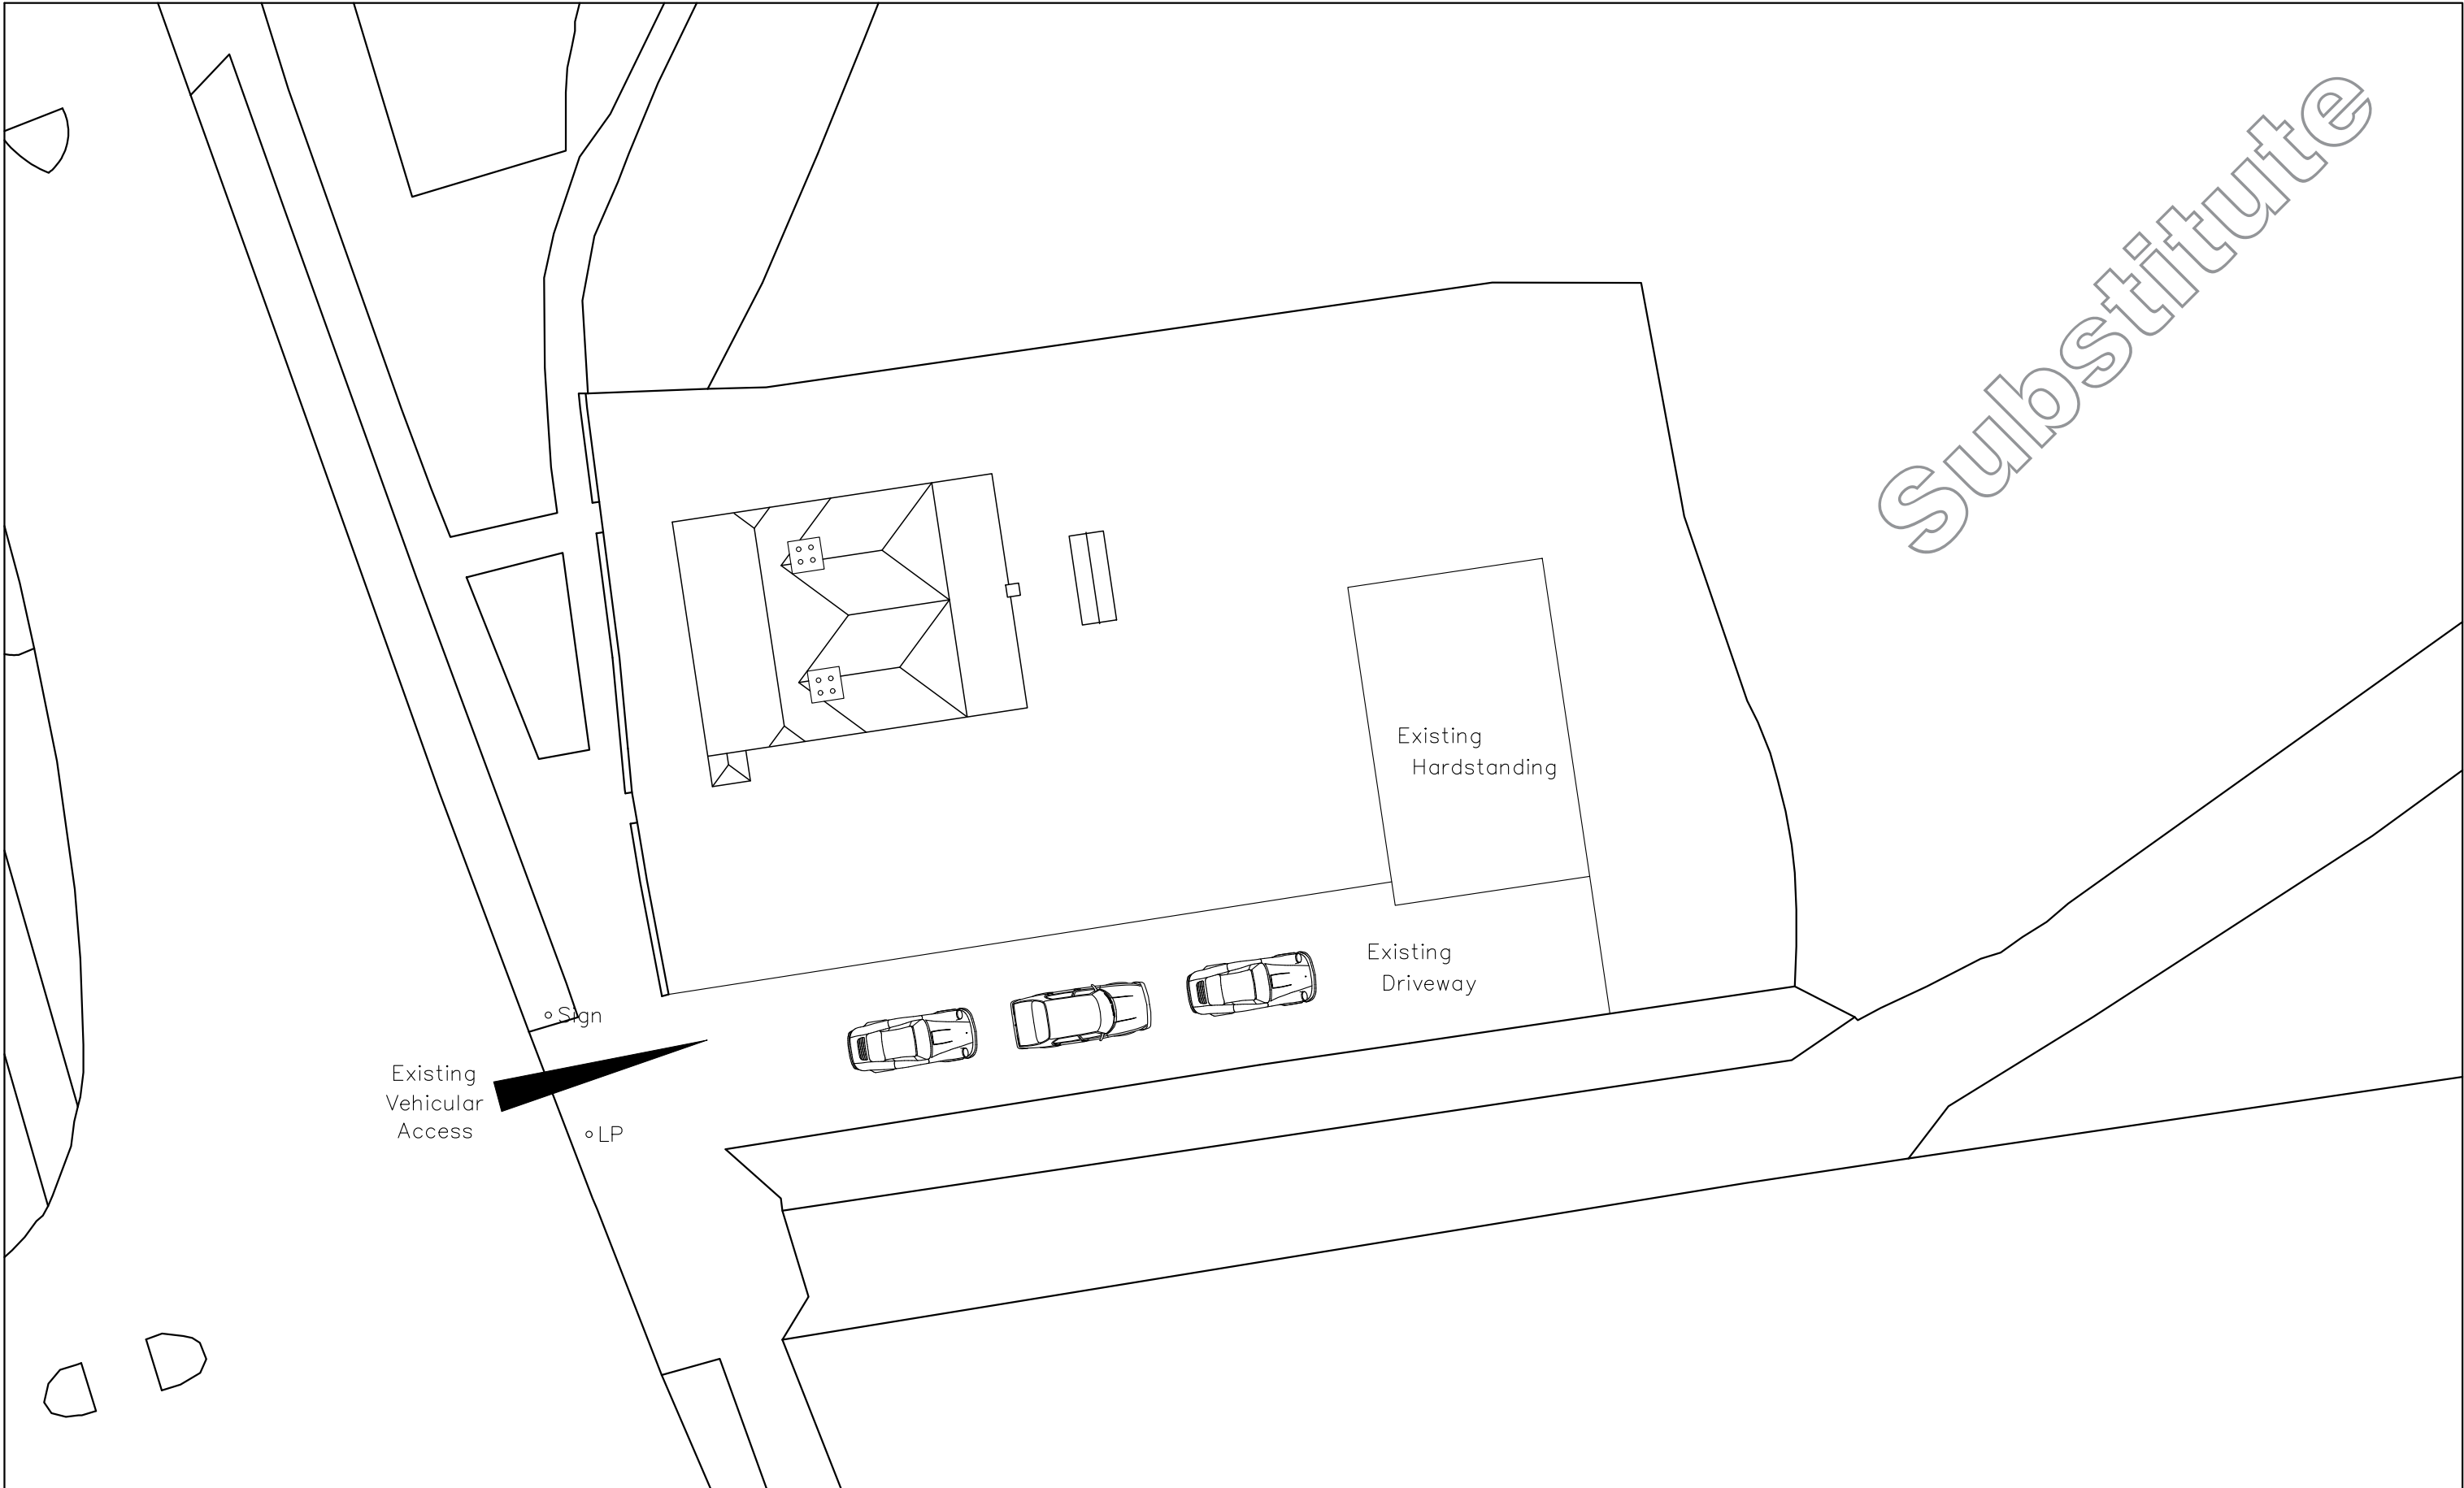


59 & 61
Langstone Road,
Havant,
Hampshire,
PO9 1RB

Site Plan: Prior to Fire Damage	
Revisions	a) Plan update/12.11.19/SAR b) c) d)

CAD

Critchley Architecture And Design Ltd.
Contact: 02392 474 919 | info@caad.online
The Old Brewery,15E South Street, Havant, PO9 1BU

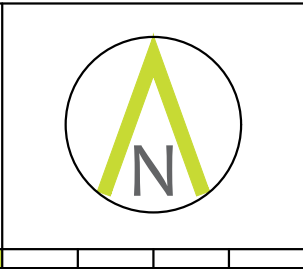

Scale A3 = 1:200
Drawn SAR
Date 15/08/19

19008-103^A