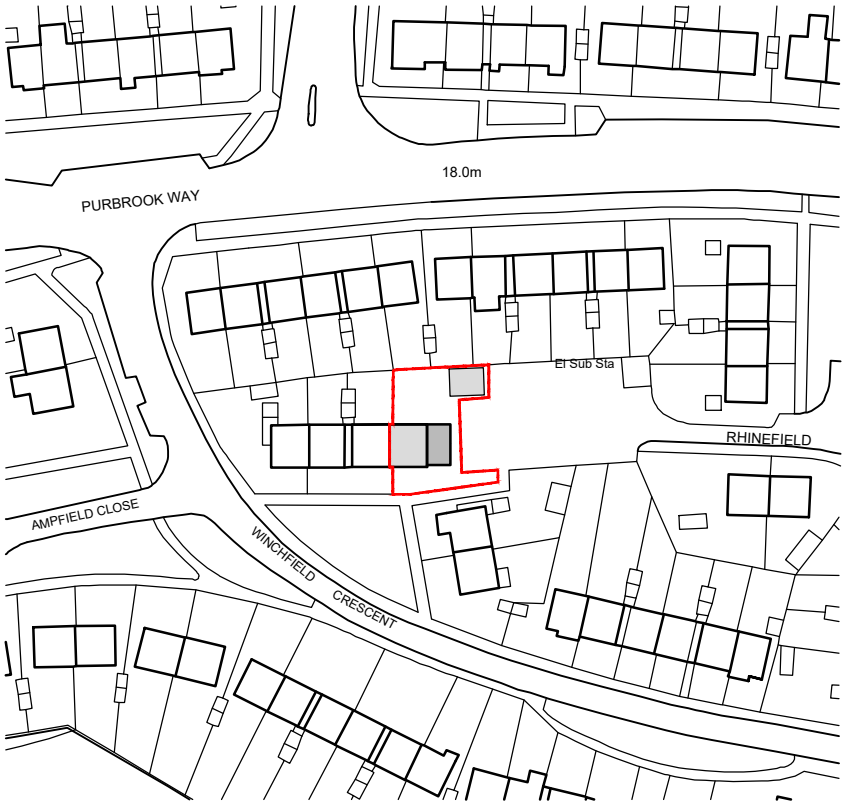


KEY

SITE BOUNDARY

EXISTING BUILDING

PROPOSED BUILDING

notes:

revisions: A | 24.09.2019 | AT | Issued for planning

revisions:

N

0 100mm @A4

NOTE: The contractor is responsible for checking all site dimensions and levels. These should be checked prior to the ordering of any components and before the commencement of the works. All discrepancies should be brought to the attention of the Contract Administrator.

P. Windebank Esq.

House Extension

7 Winchfield Crescent, Havant

drawing information title : **Site Location Plan**

status : Planning
date : August 19
scale : 1:1250 @ A4
drawn : AT
checked : JS

pwparchitects

PWP Architects Ltd 61 South Street, Havant, Hampshire PO9 1BZ
t: 02392 482494 f: 02392 481152
e: design@pwp-architects.com
w: www.pwp-architects.com

job: 5639 dwg: 1100 rev: A