


NOTES


¹ Figured dimensions to be read in preference to scaled.

2 Check all dimensions on site.

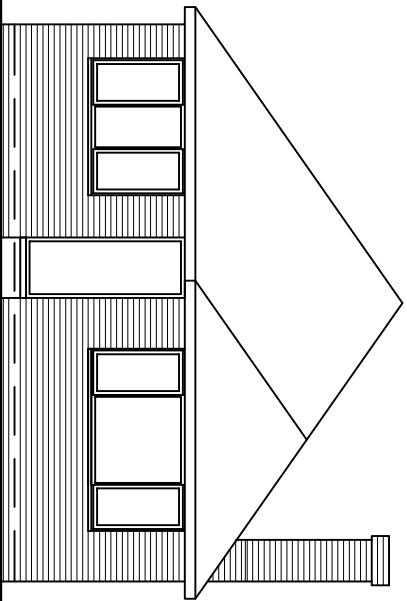


N.E. ELEVATION

ROAD ELEVATION - NO CHANGES

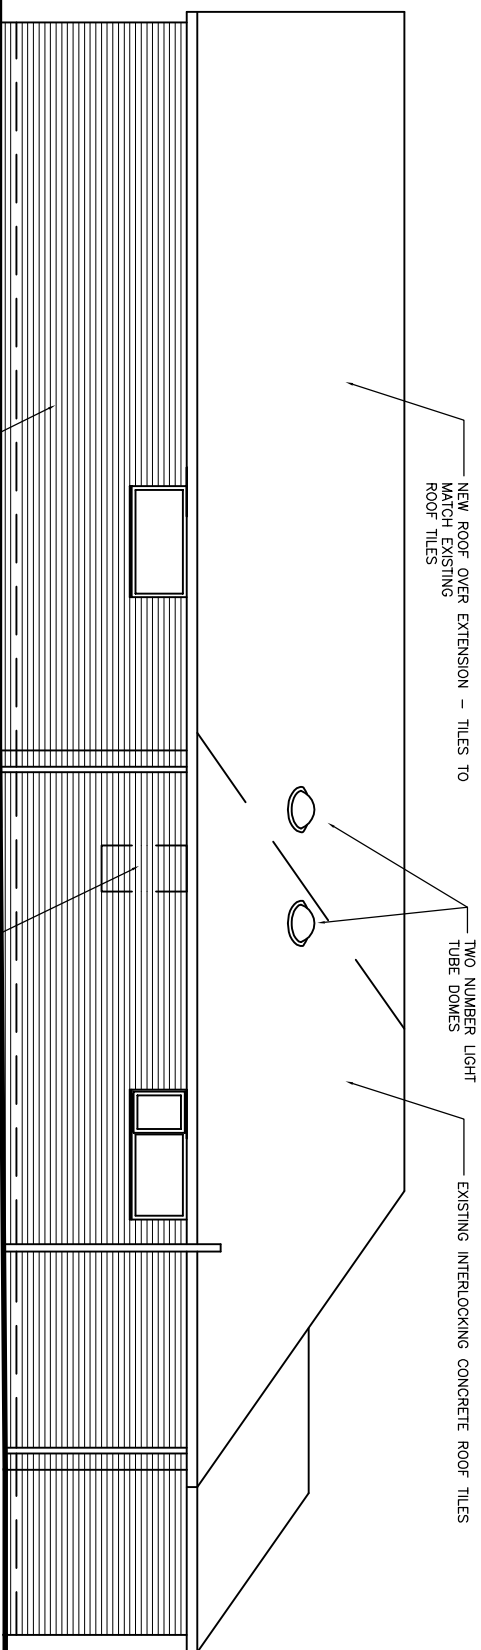


S.E. ELEVATION

EXTENSION

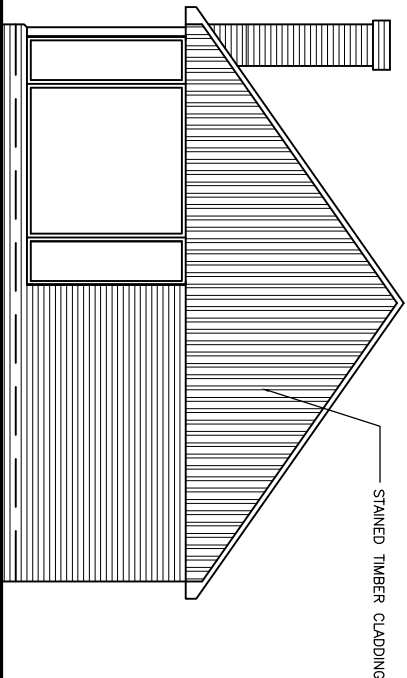

S.W. ELEVATION

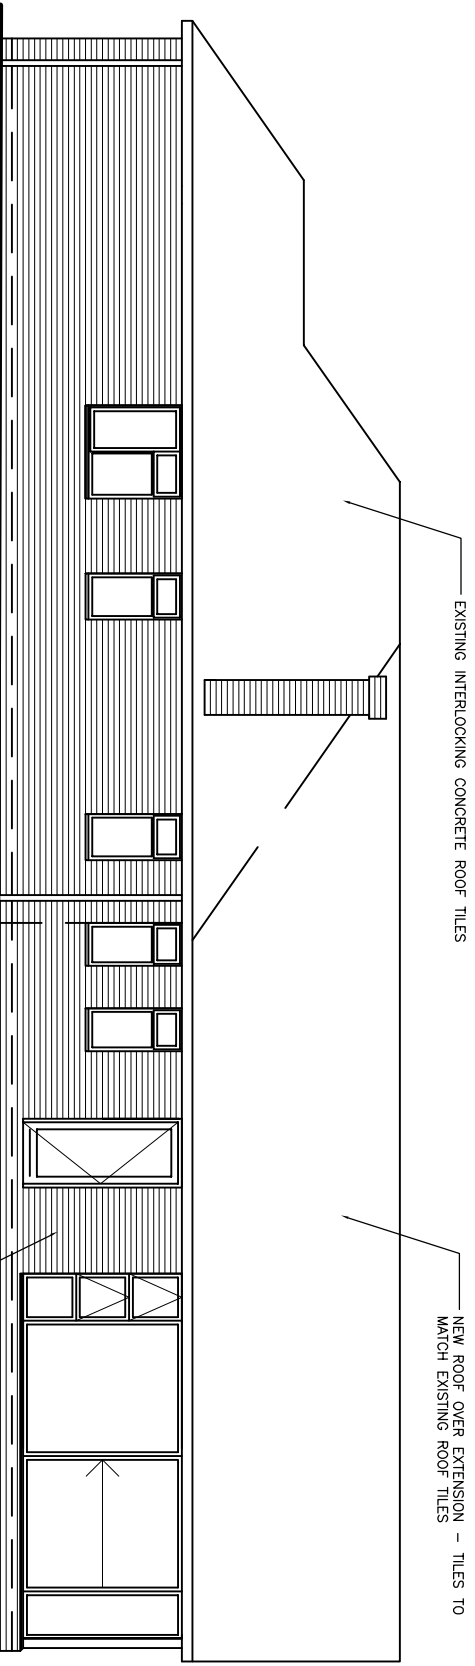

N.W. ELEVATION

EXISTING BUILDING

[illegible]

Client
A&D

Job	
57	BUCKLAND CLOSE

Drawing
PROPOSED ELEVATIONS

Drawn by DW

Checked

Date 30/01/2020

Scale 1/100 at A3

Job Reference

A&D

Drawing Reference

D4

Revision