



PROPOSED GROUND FLOOR

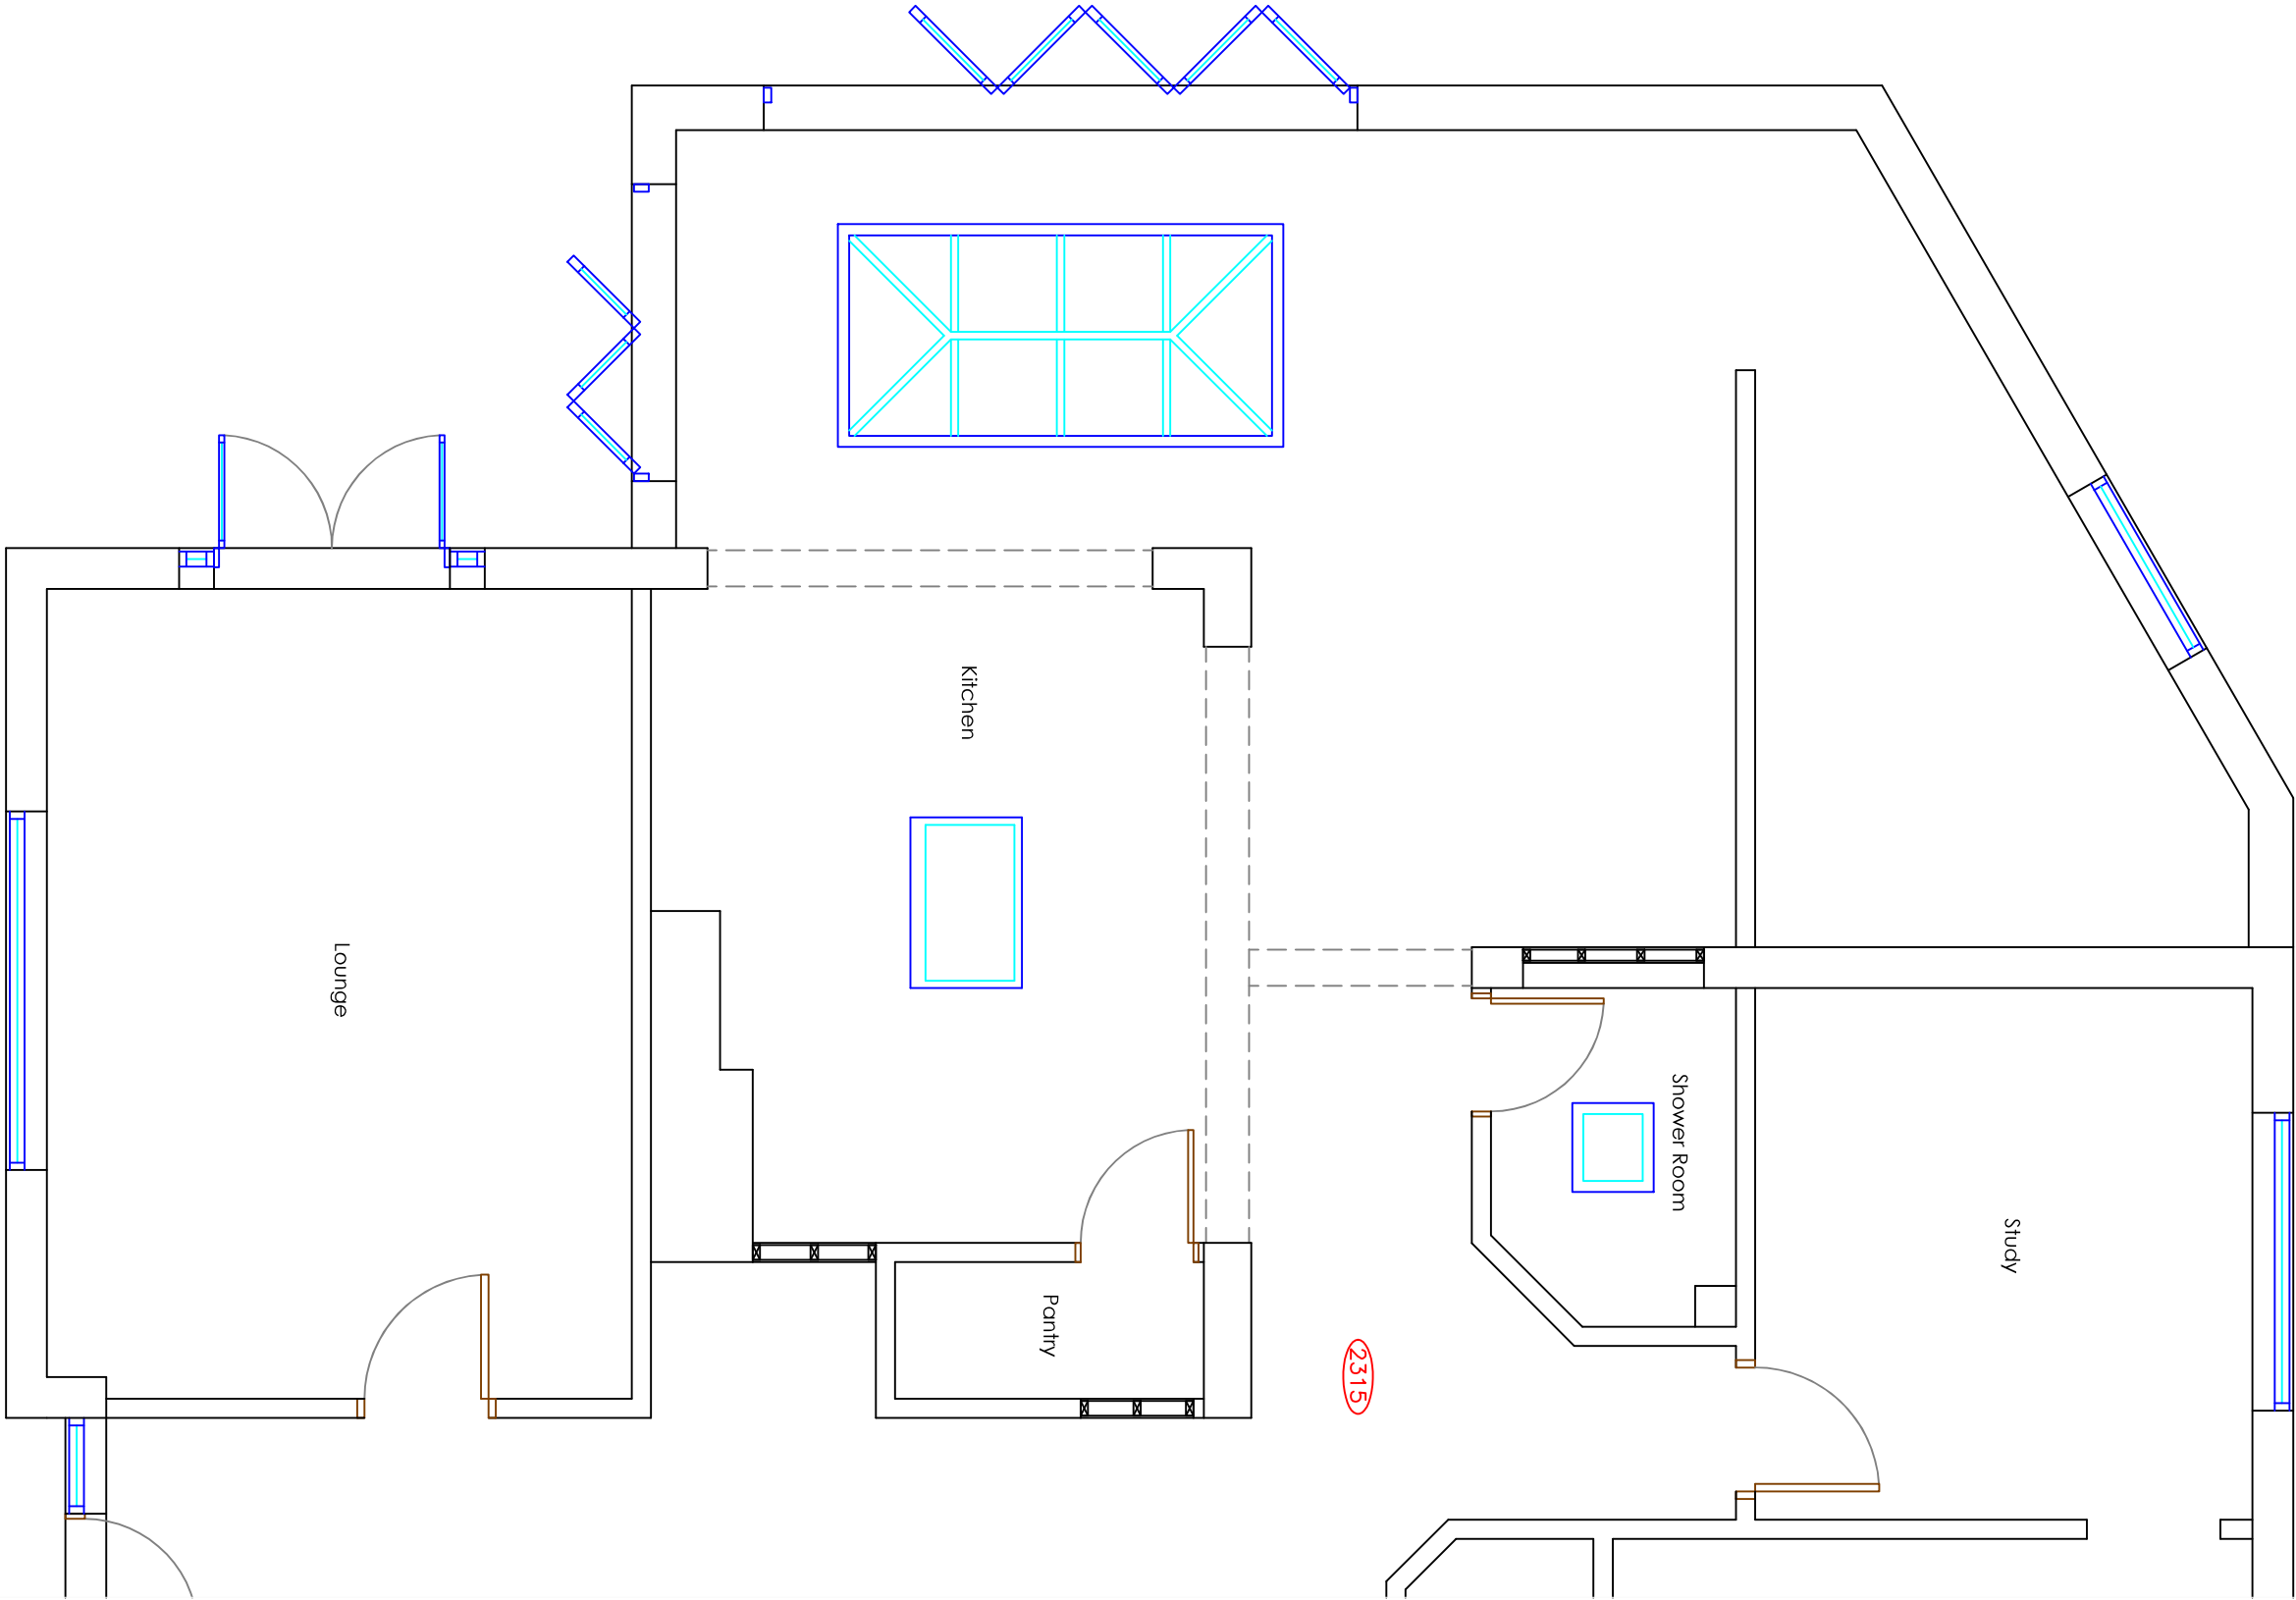

Copyright is reserved by GBS Designs and is issued on the condition that it is not copied or disclosed by or to any unauthorised persons without prior consent in writing from GBS Designs.

All dimensions to be checked on site
All structural elements to be specified by a suitably qualified structural engineer.

REV	DESCRIPTION	DRAWN	DATE
-	Initial design	GBS	20.11.19
A	Changes to layout	GBS	24.01.20

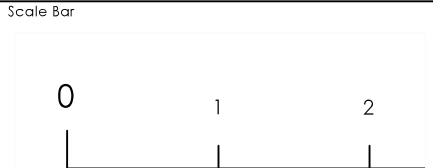

Drawing Ref	3 WILLOW 06
Scale at A1	N/A
Scale at A3	1:50
Date	20 NOV 2019
Drawn by	GBS

Drawing Title
Single storey side extension
for Mr & Mrs J Noble at
3 Willowdene Close,
Bedhampton
Havant,
Hampshire, P09 3QP.

gbs designs
CAD - ARCHITECTURE - DESIGN
6 Shillinglee Waterloooville
Hampshire PO7 5RW
Tel 023 9225 8315
www.gbs-designs.co.uk