



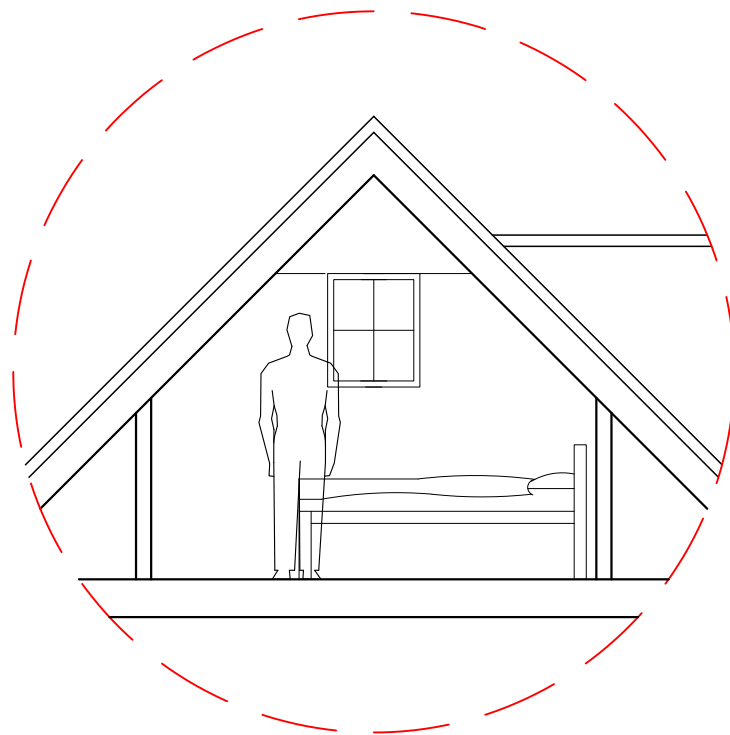

Bedroom 3 Section

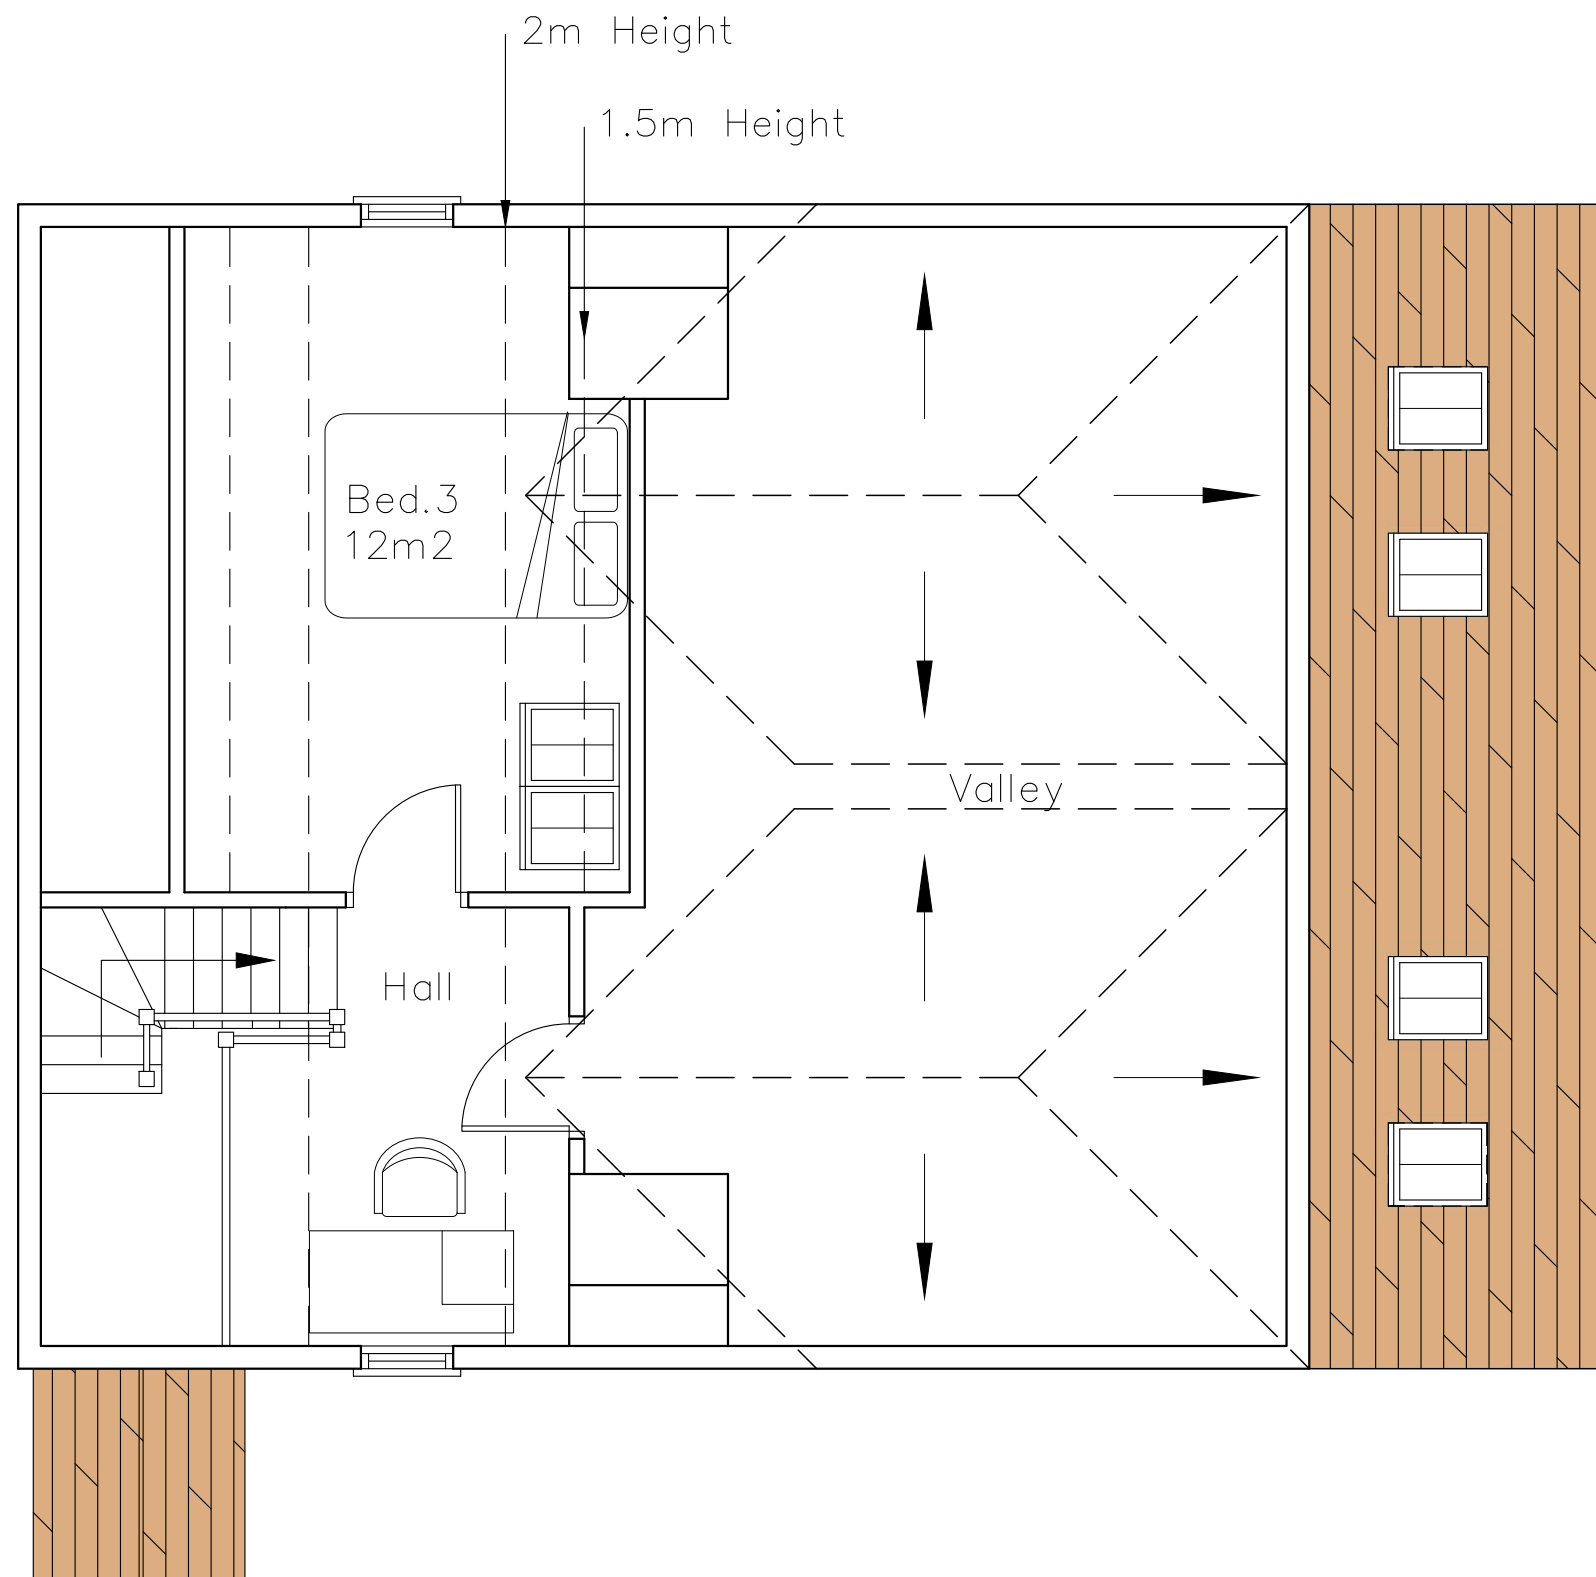

59&61
Langstone Rd,
Havant,
Hampshire
PO9 1RB

Second Floor Proposed Plan

Revisions
a)
b)
c)
d)

CAD

Critchley Architecture And Design Ltd.
Contact: 02392 474 919 | info@caad.online

The Old Brewery, 15E South Street, Havant, PO9 1BU

Rotate -9°



Scale A1=1:25, A3=1:50
Drawn SAR
Date 15/08/19

19008-427⁰

5m

10m

15m

20m