
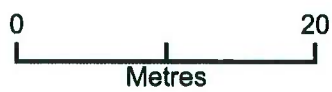


25 Staunton Avenue, Hayling Island - 4041.20.CC

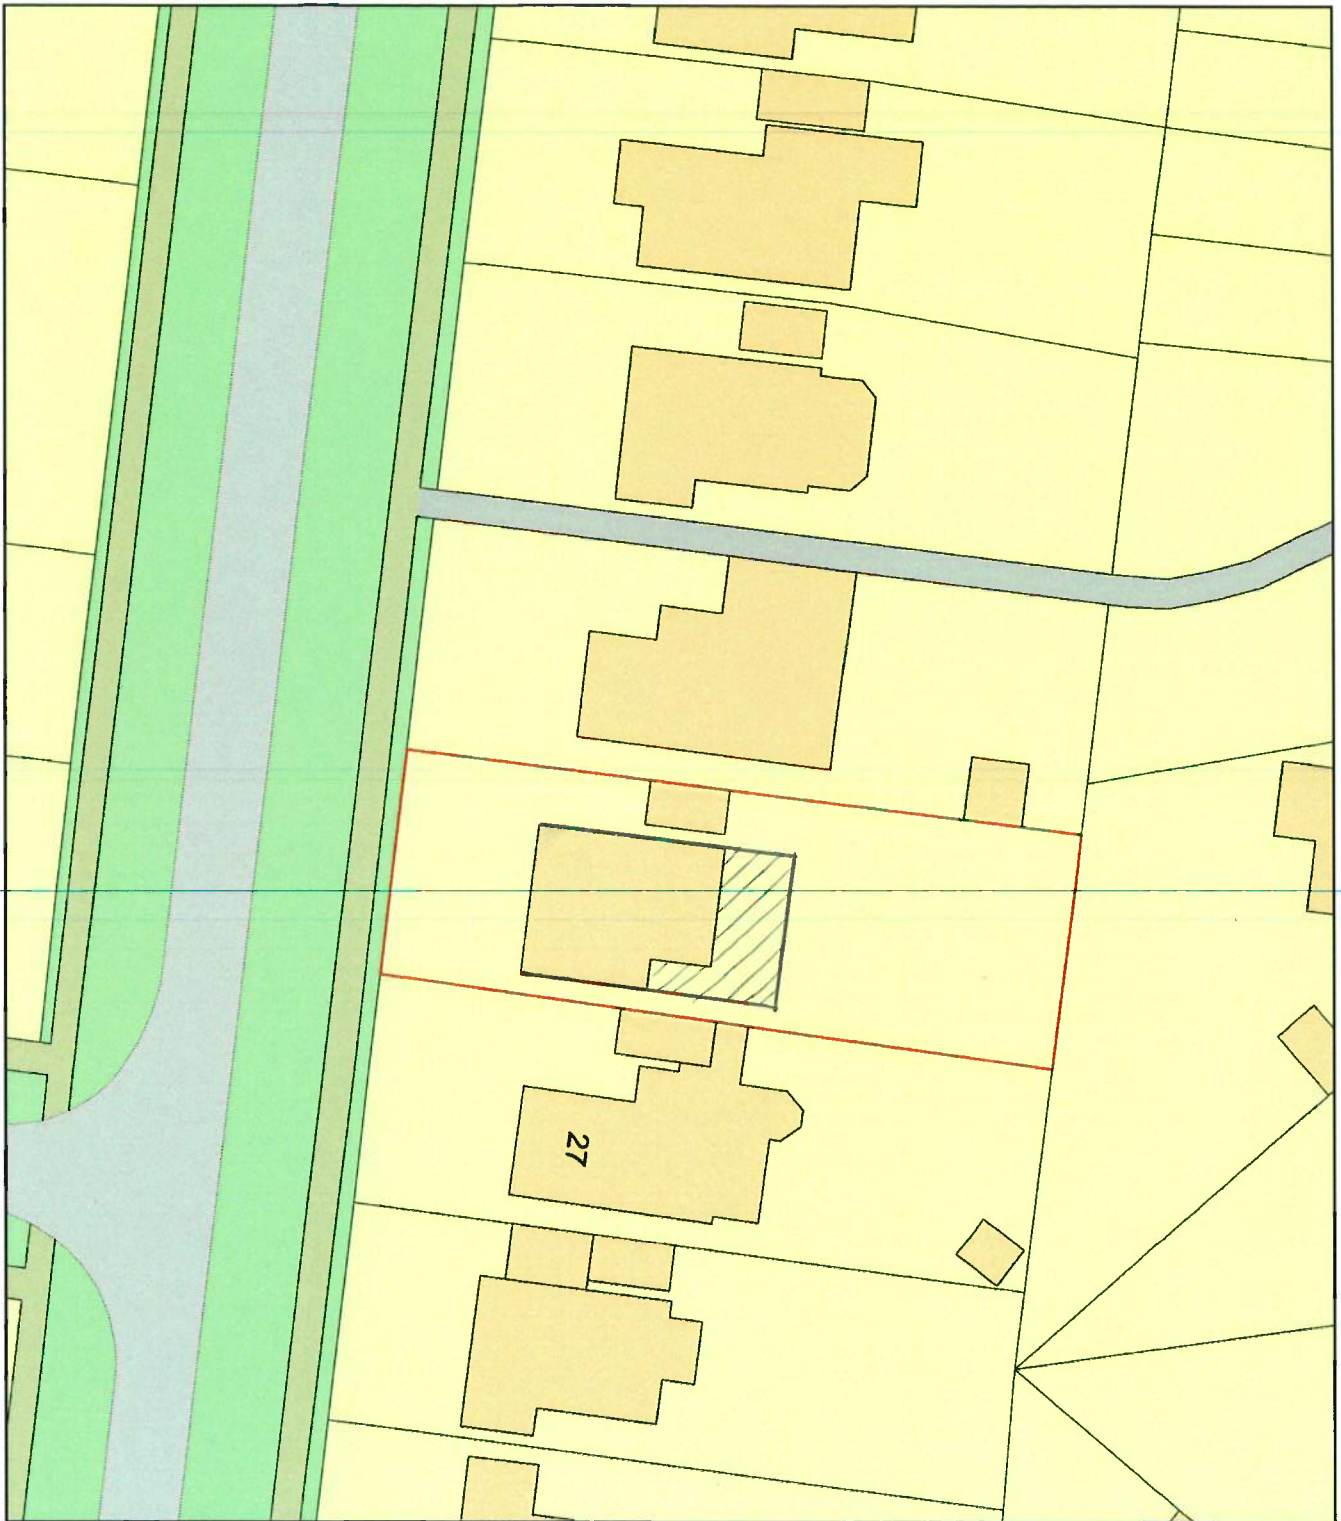

Plan Produced for: Thorns Young Architectural
Date Produced: 31 Mar 2020
Plan Reference Number: TQRQM20091133152505
Scale: 1:500 @ A4