

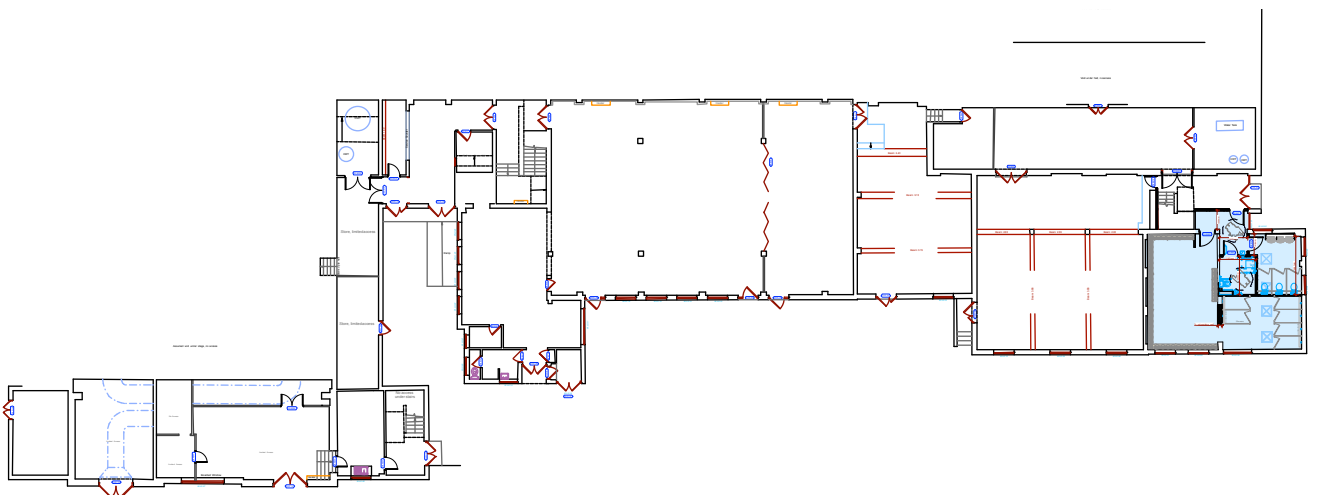
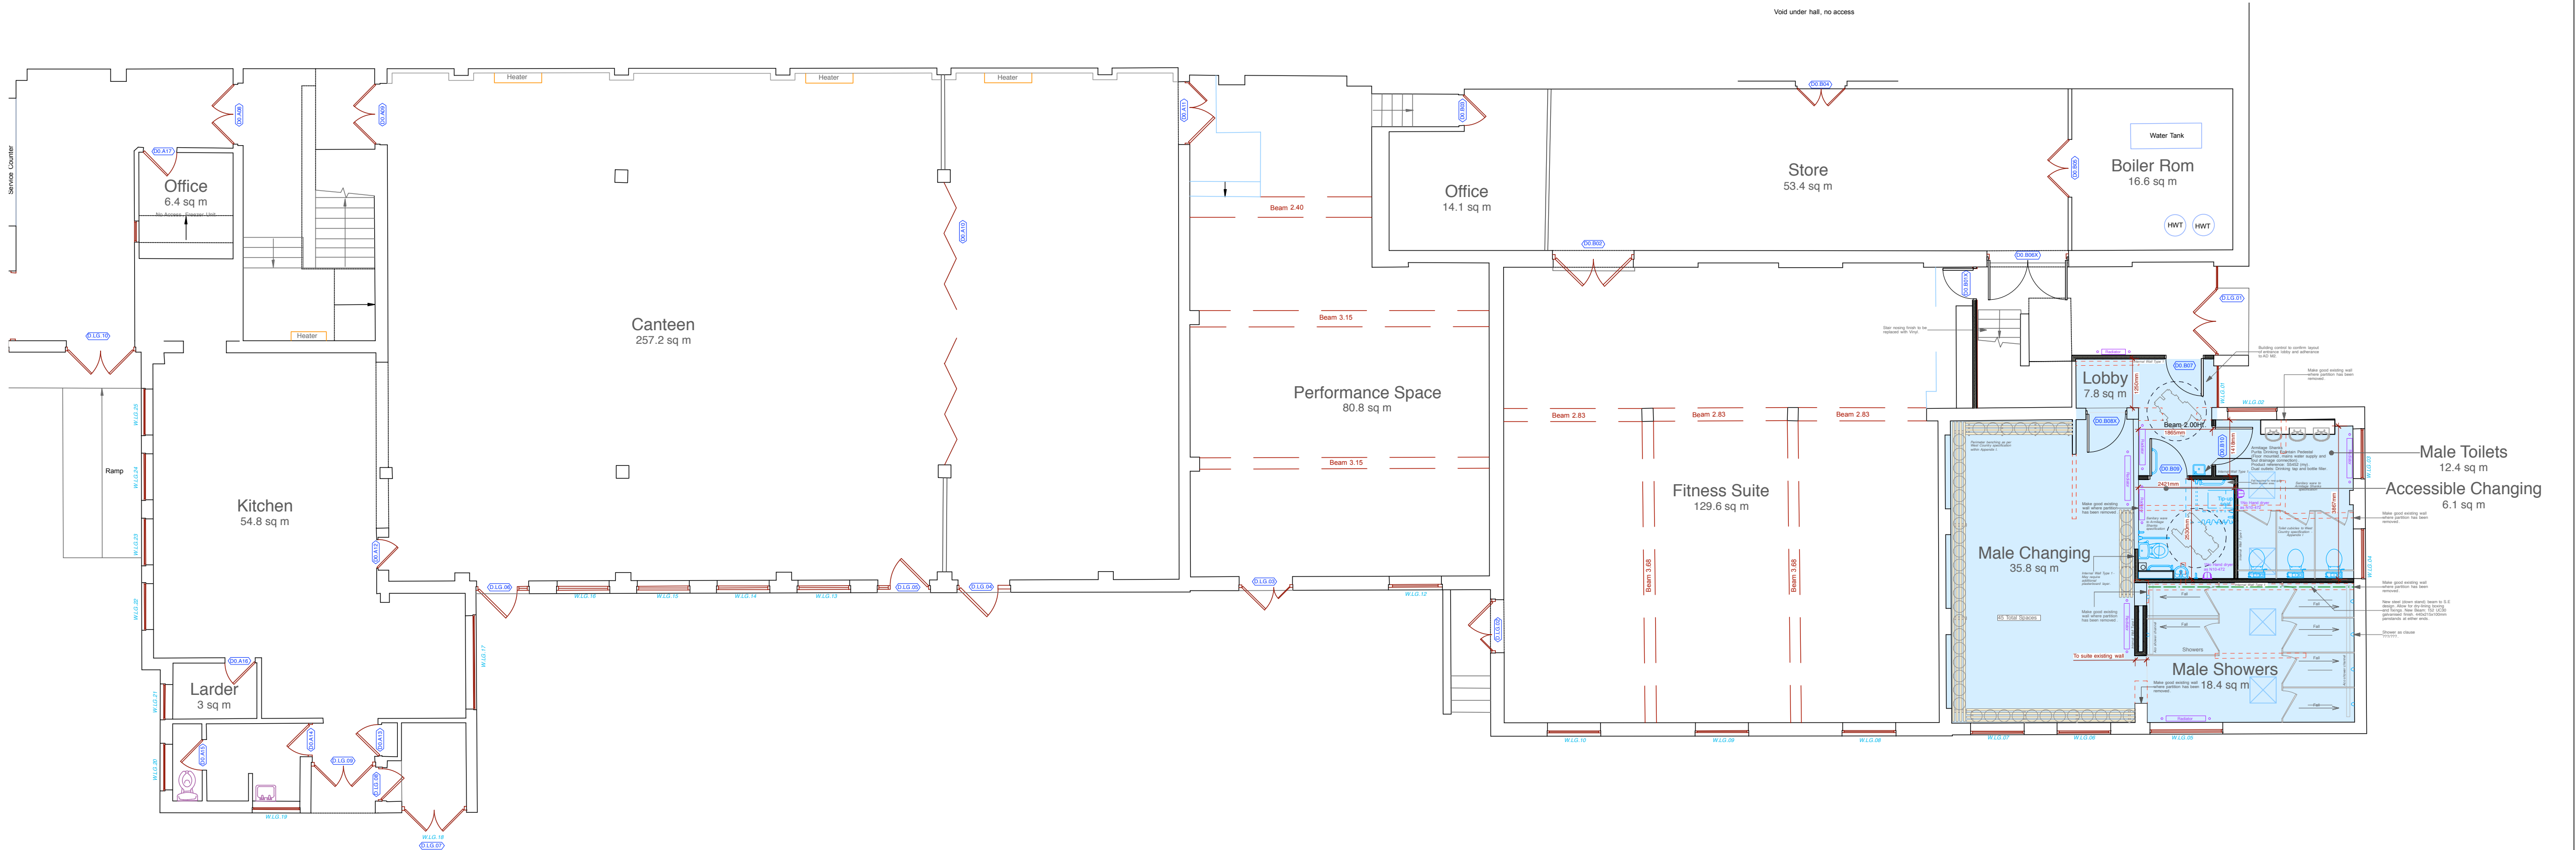


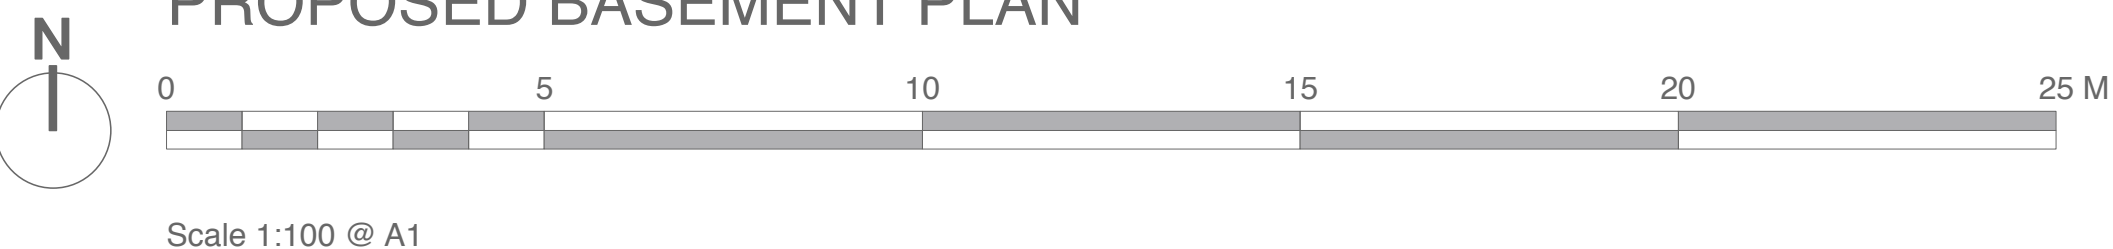

KEY PLAN

KEY
Remodelled - replaced male pupil's sports changing facilities.

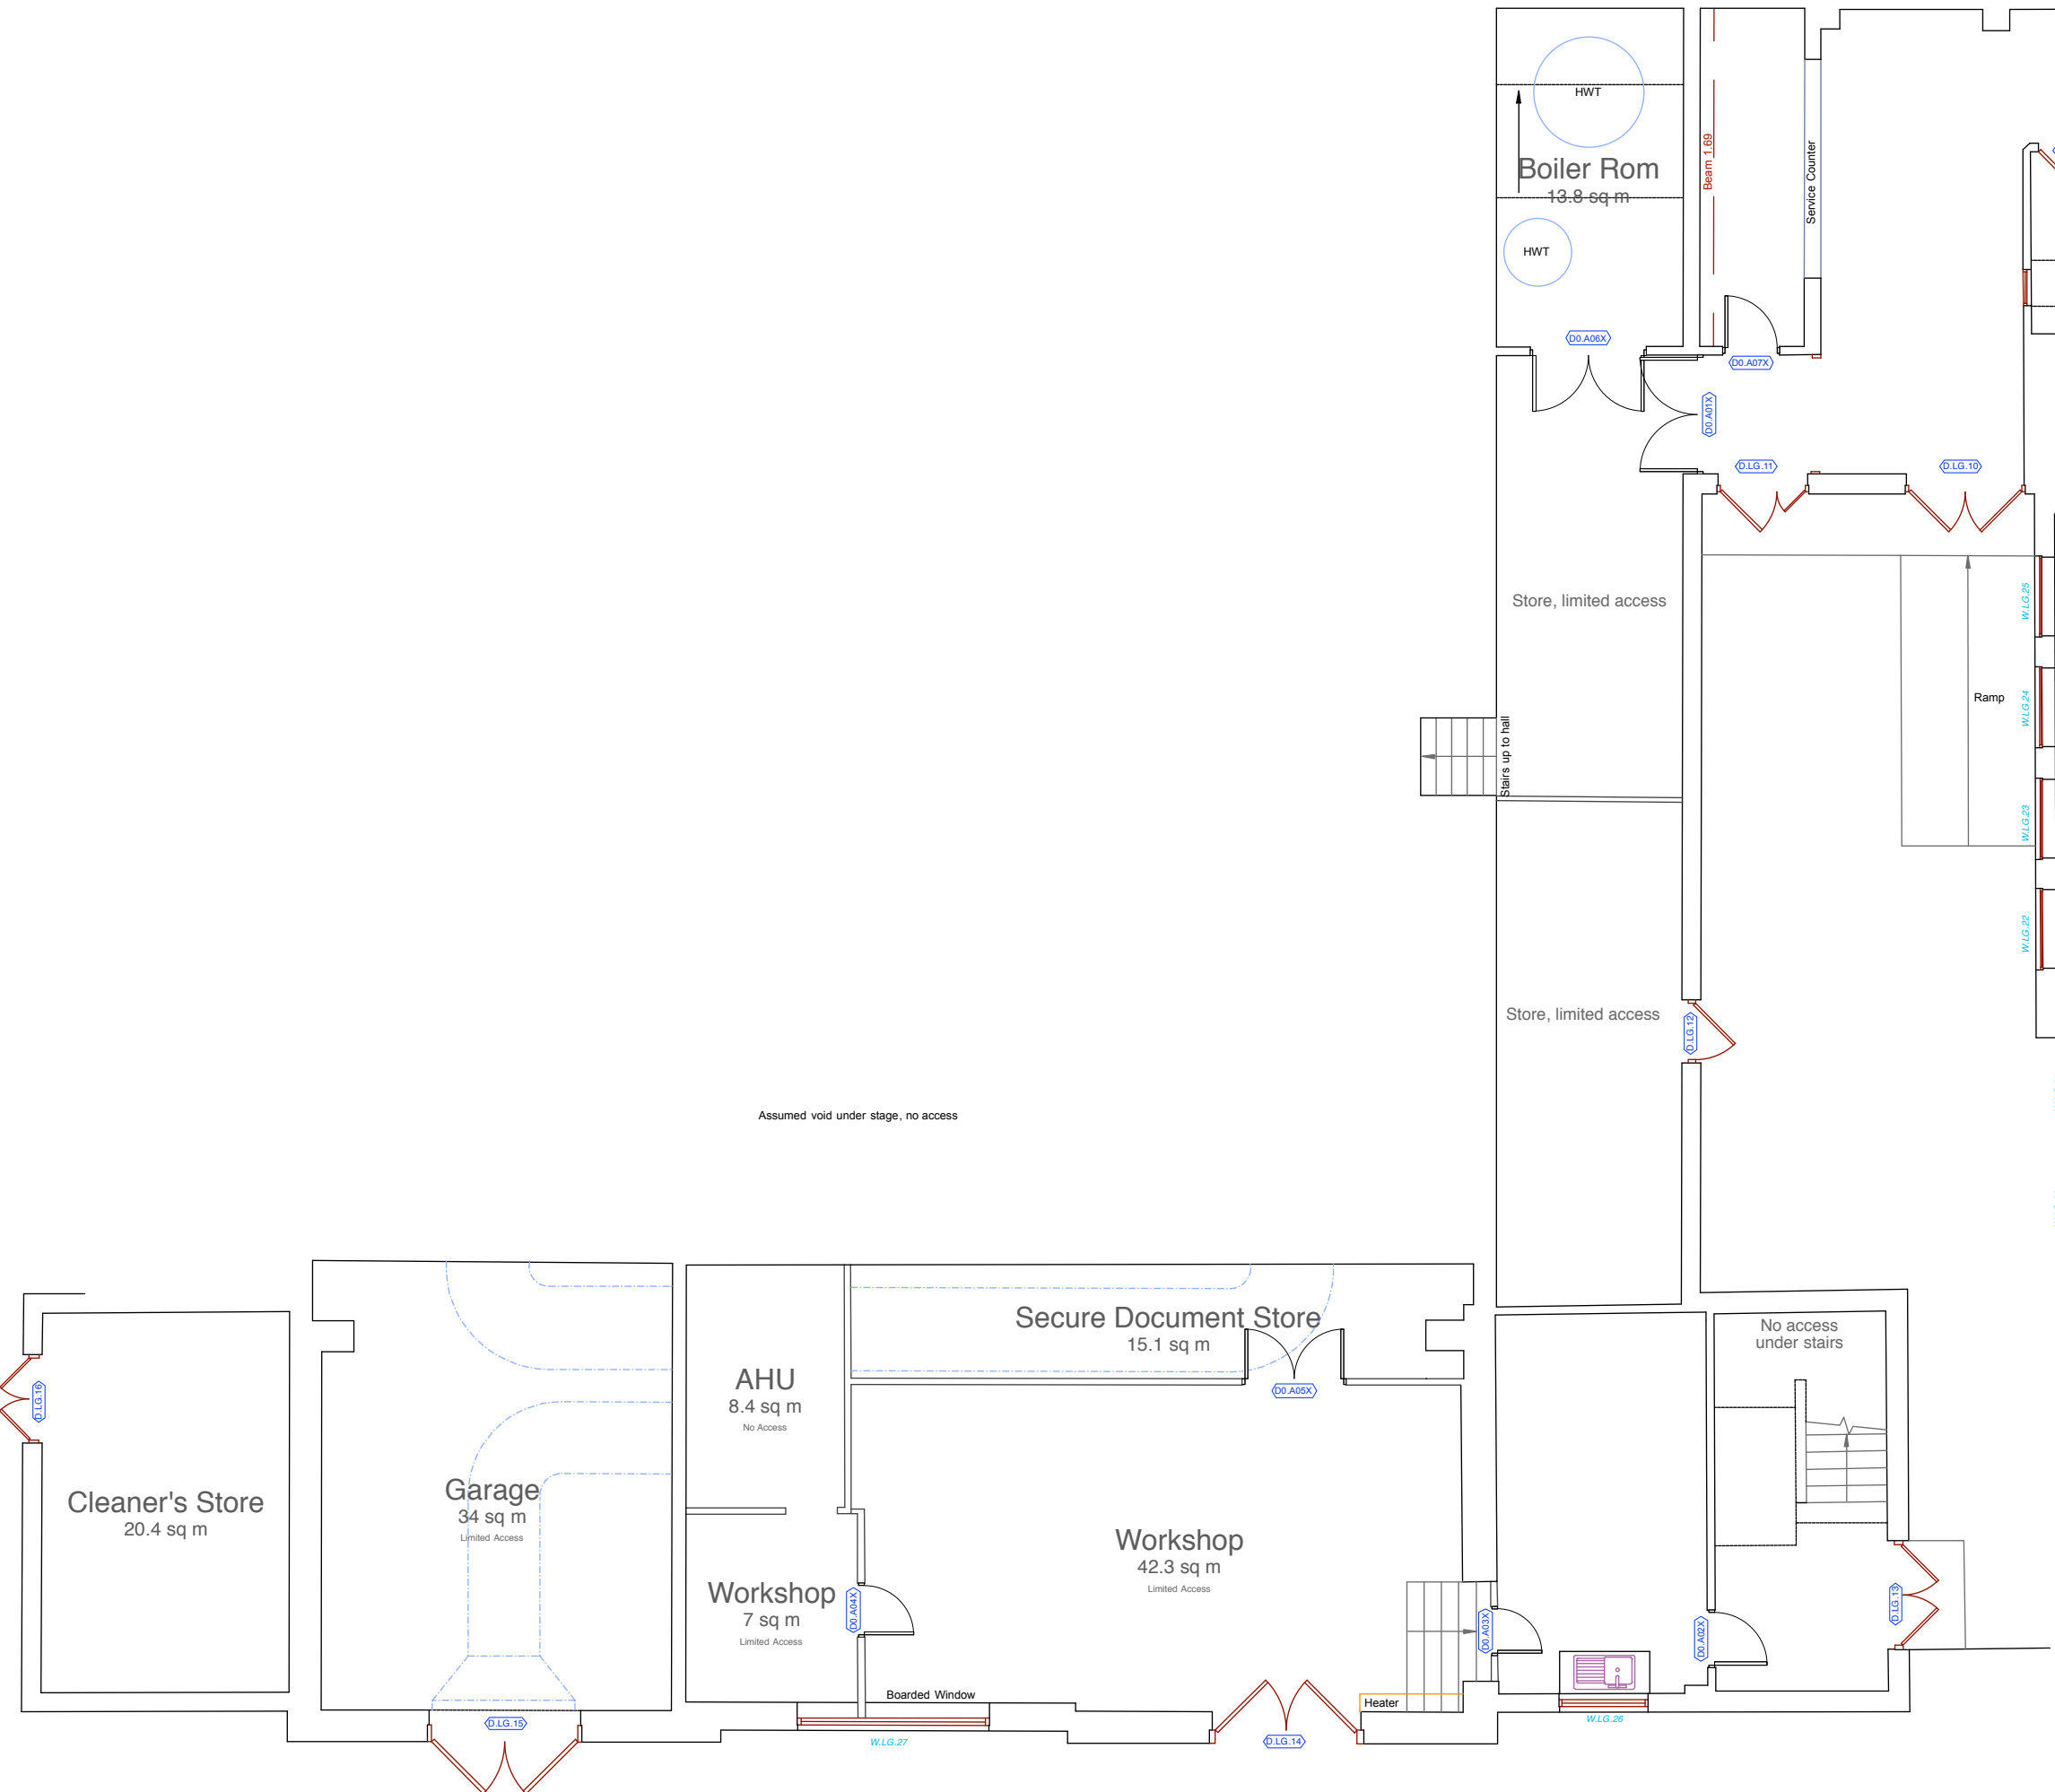

PROPOSED BASEMENT PLAN



Chartered Architects
Chartered Building Surveyors
Interior Designers
CDM Services

3 GP Centre, Yeoman Road,
Ringwood, Hampshire, BH24 3FF
+44 (0)1425 472 833
www.kendallkingscott.co.uk

Project
Compliance of Romero Block
Client
Oaklands Academy

Scale 1:100
Paper Size A1
Filename 180767.vwx

C2 03/07/19 TC DM Revised to Planning issue.
C1 07/06/19 TC DM Revised to Construction status.
P02 23/11/18 RP AL Wall added
Rev Date By Ap Note

Drawing Title
Proposed Basement Plan

Project Number 180767-2000
Drawing Number C2

Date 09/10/18
Drawn CW
Checked AL
Status PLANNING

Check all dimensions and levels on site

Only to be used on the site for which designed. The electronic transmission of design/information contained in this drawing is carried out entirely at the User's risk and Kendall Kingscott Ltd. will have no liability for any errors or inaccuracies arising therefrom. The production of amended or updated information from the said design/information by the User is entirely the responsibility of the User and Kendall Kingscott Ltd. shall have no responsibility in respect thereof whatsoever.