


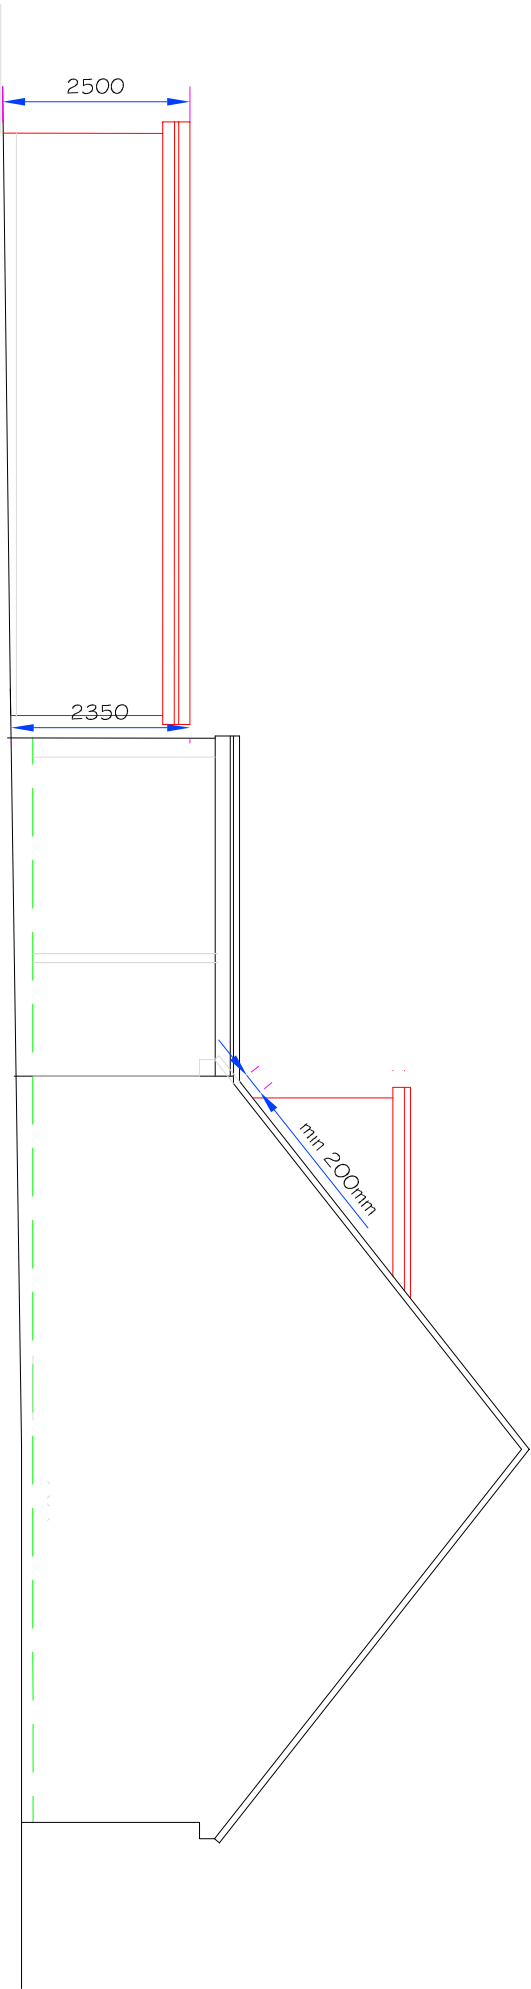

PROPOSED SIDE ELEVATION

scale 1:100

