



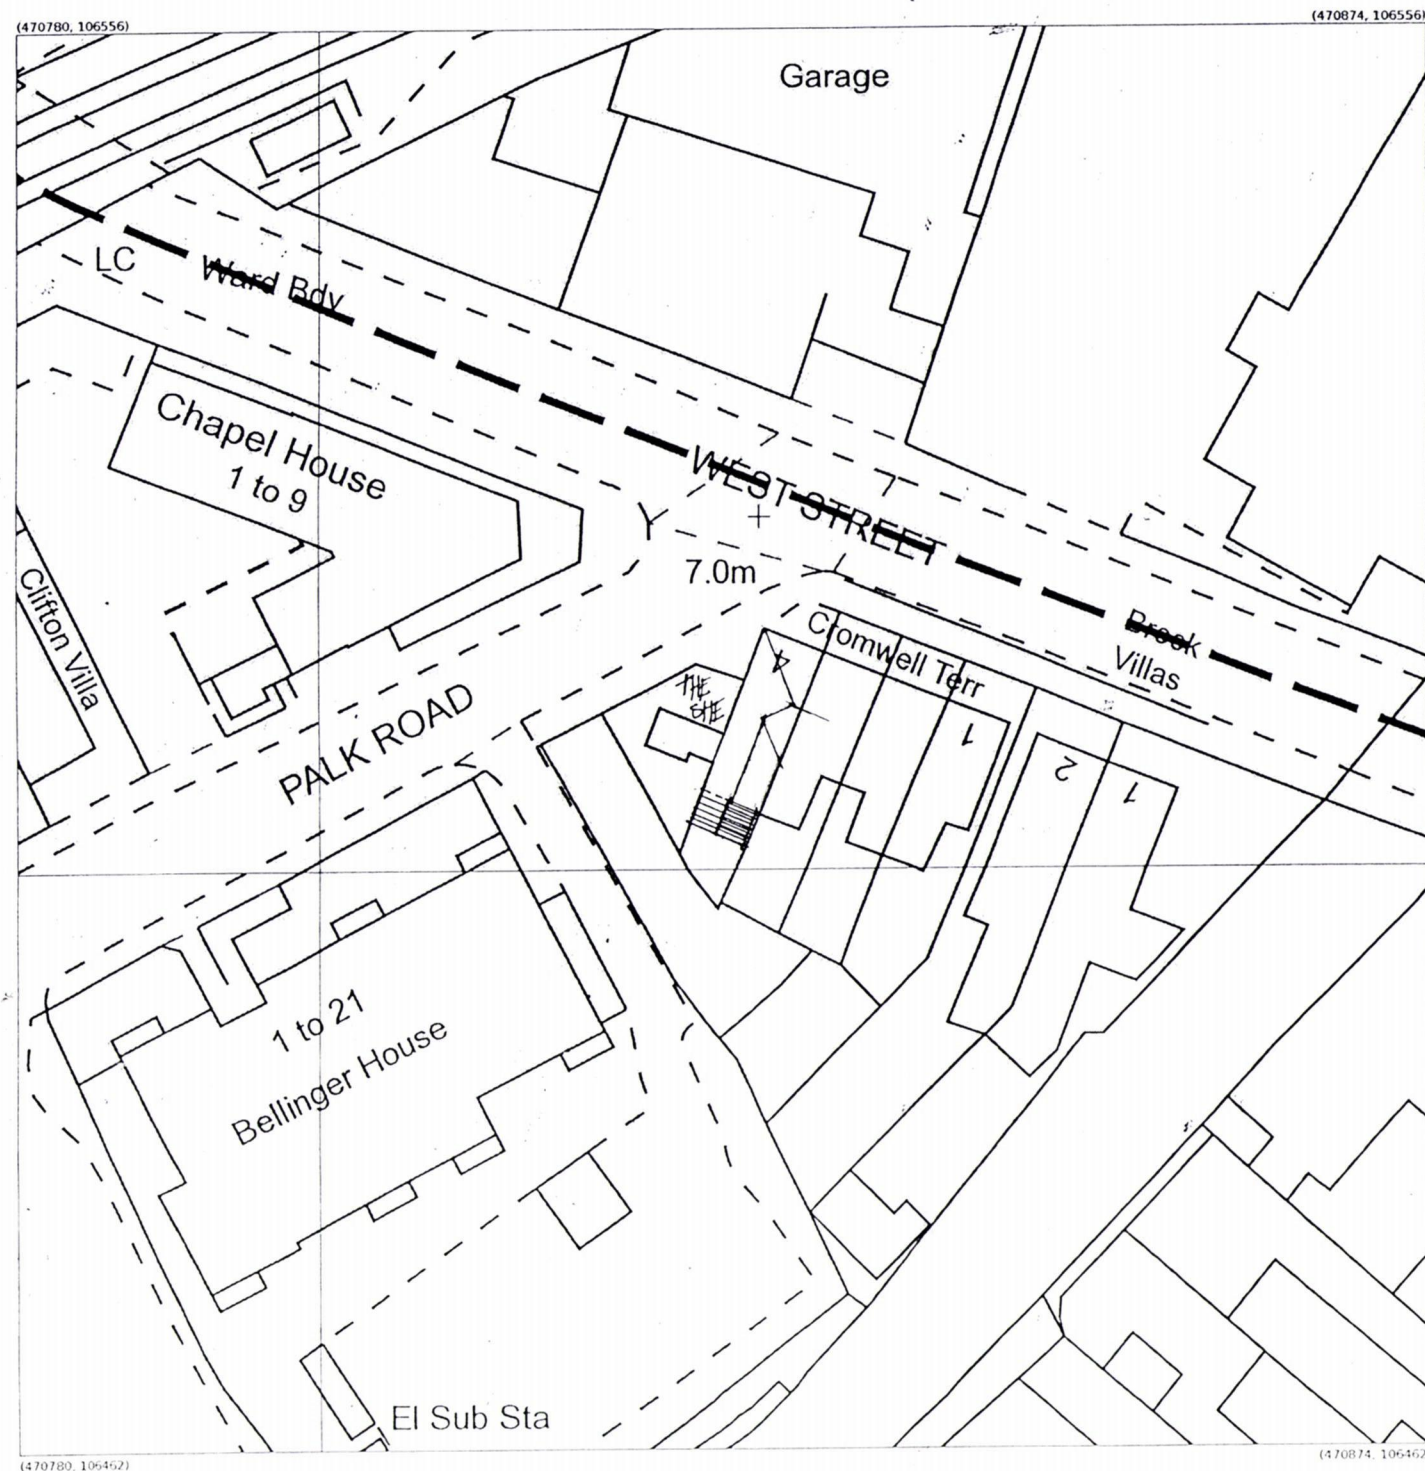

Produced 30 Oct 2019 from the Ordnance Survey MasterMap (Topography) Database and incorporating surveyed revision available at this date.

The representation of a road, track or path is no evidence of a right of way. The representation of features as lines is no evidence of a property boundary.

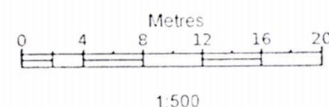


Supplied by: Latitude Mapping Ltd
Licence: © Crown Copyright and
database rights 2019 OS 100038864
Reference: 011358474
Centre coordinates: 470827 106509

4, Cromwell Terrace, West St, Havant
PO9 1LJ


SITE/LOCATION PLAN

**PROPOSED TWO STOREY REAR ADDITION.
4, CROMWELL TERRACE, W. STREET, HAVANT.
FOR P CARTLAND & J COX.**

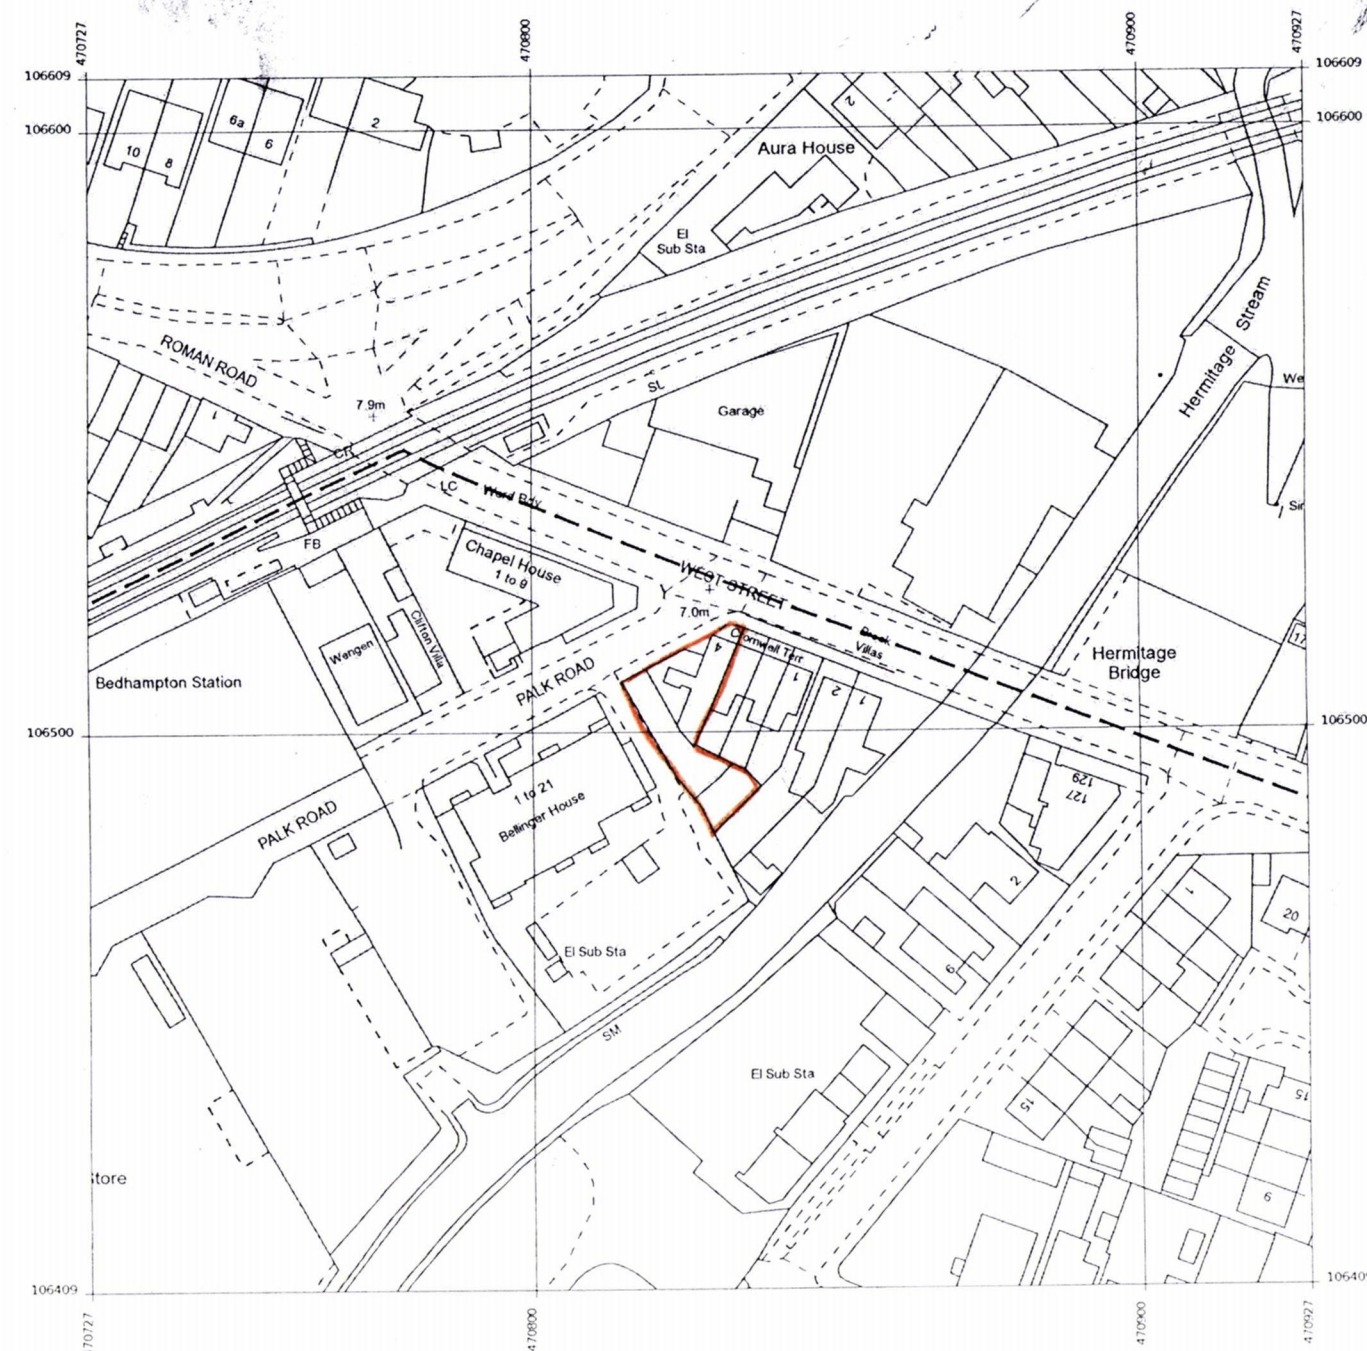

Produced 30 Oct 2019 from the Ordnance Survey MasterMap (Topography) Database and incorporating surveyed revision available at this date.

The representation of a road, track or path is no evidence of a right of way. The representation of features as lines is no evidence of a property boundary.

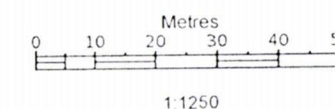

Supplied by: Latitude Mapping Ltd
Licence: © Crown Copyright and
database rights 2019 OS 100038864
Reference: 011358475
Centre coordinates: 470827 106509

4, Cromwell Terrace, West St, Havant
PO9 1LJ

**HAVANT BOROUGH
COUNCIL**
04 NOV 2019
RECEIVED