


NOTES:


Dimensions to be checked on site before commencing work. Any discrepancies shall be reported to the architect immediately.

Do not scale from these drawings except for planning purposes. Use figured dimensions only.


Where applicable this drawing is to be read in conjunction with other consultants' drawings.

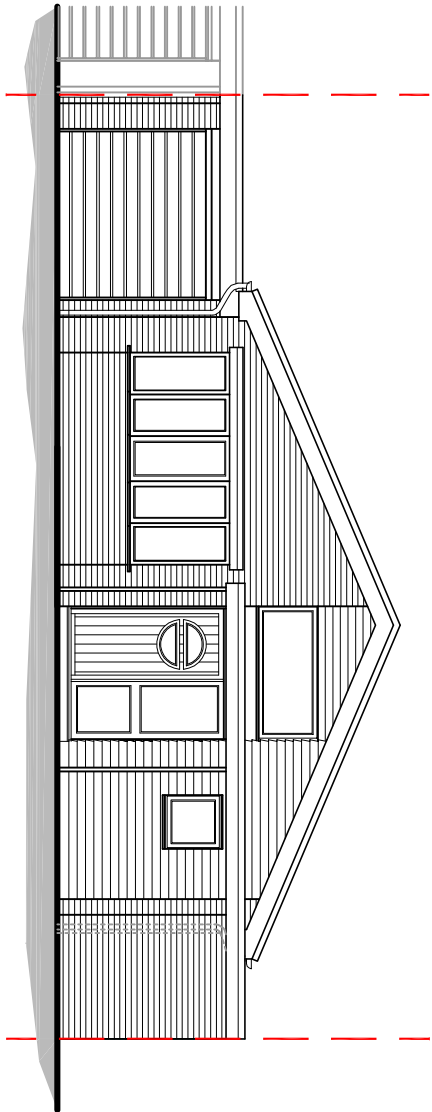


North (front) elevation

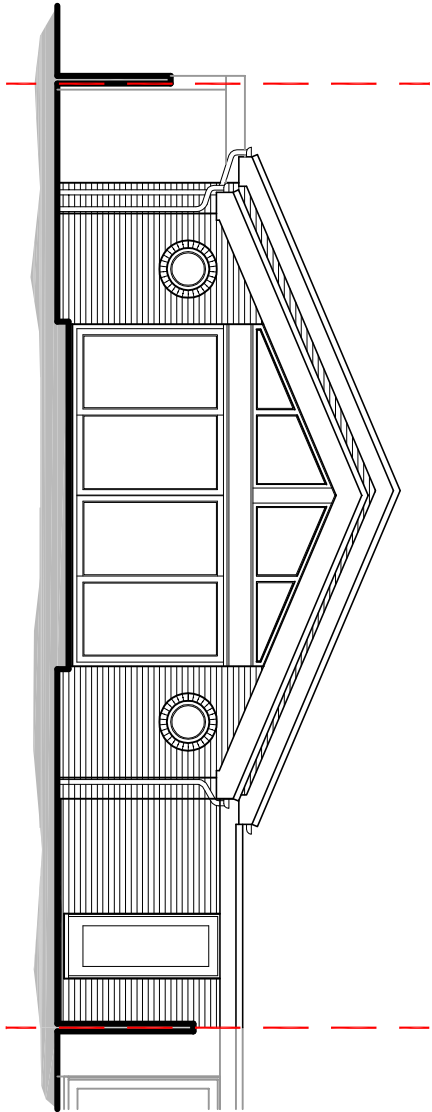

South (rear) elevation

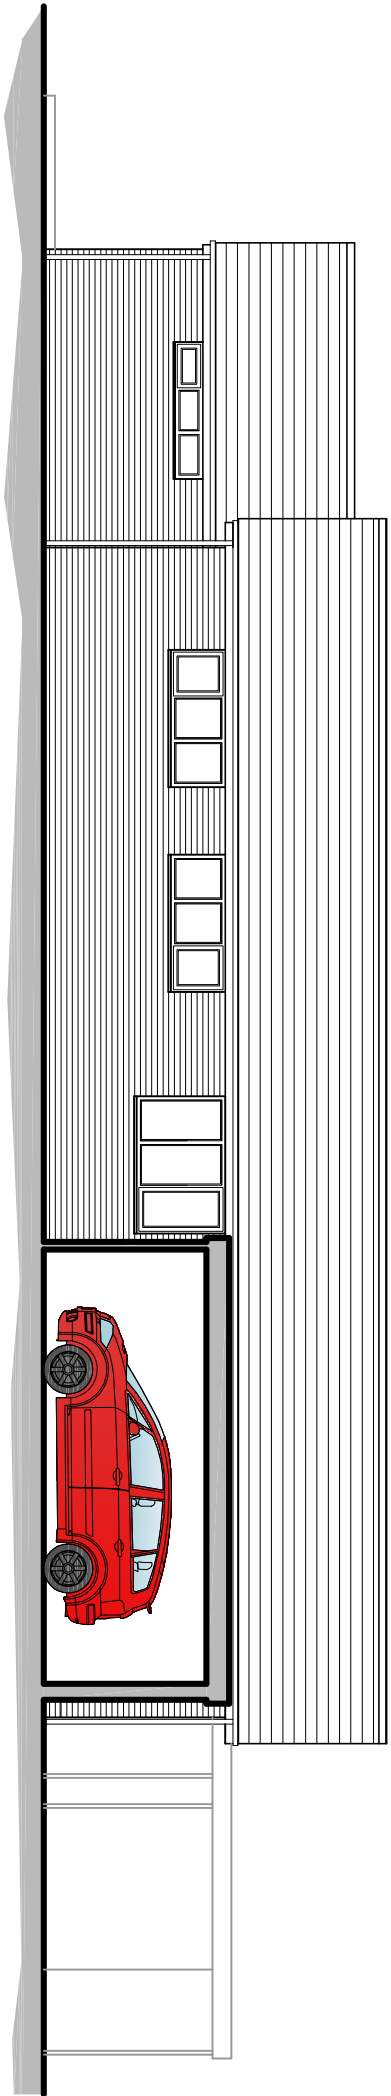

East (side) elevation

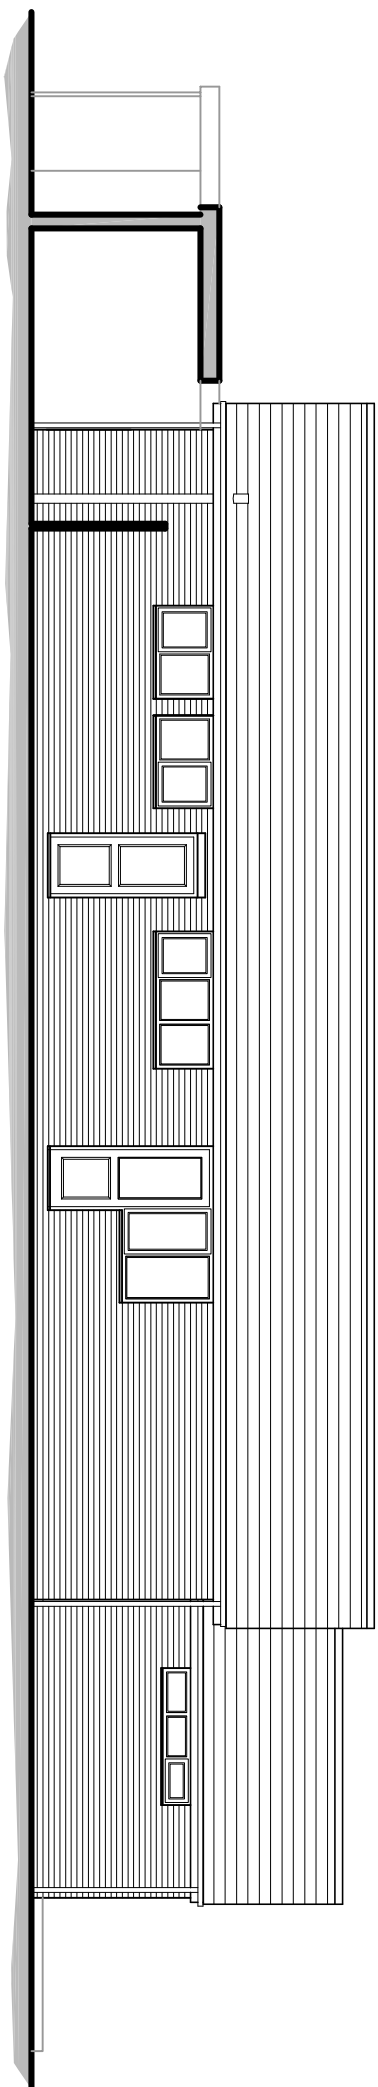

West (side) elevation

Existing elevations scale 1:100



For		Title		Office Tel:	
MR & MRS HAMILTON-COX		EXISTING ELEVATIONS		01243 983732	
Project		Date	Drawn	Scale	Checked
PROPOSED REAR EXTENSION		AUG 2019	JB	As shown @ A3	.
AT 11 CREEK END,		Job Number		Drawing Number	Revision
EMSWORTH		PL282/19		-02	
HANTS, PO10 7EX		Email:		Web:	
		admin@jb-architecturedesign.com		www.jb-architecturedesign.com	

