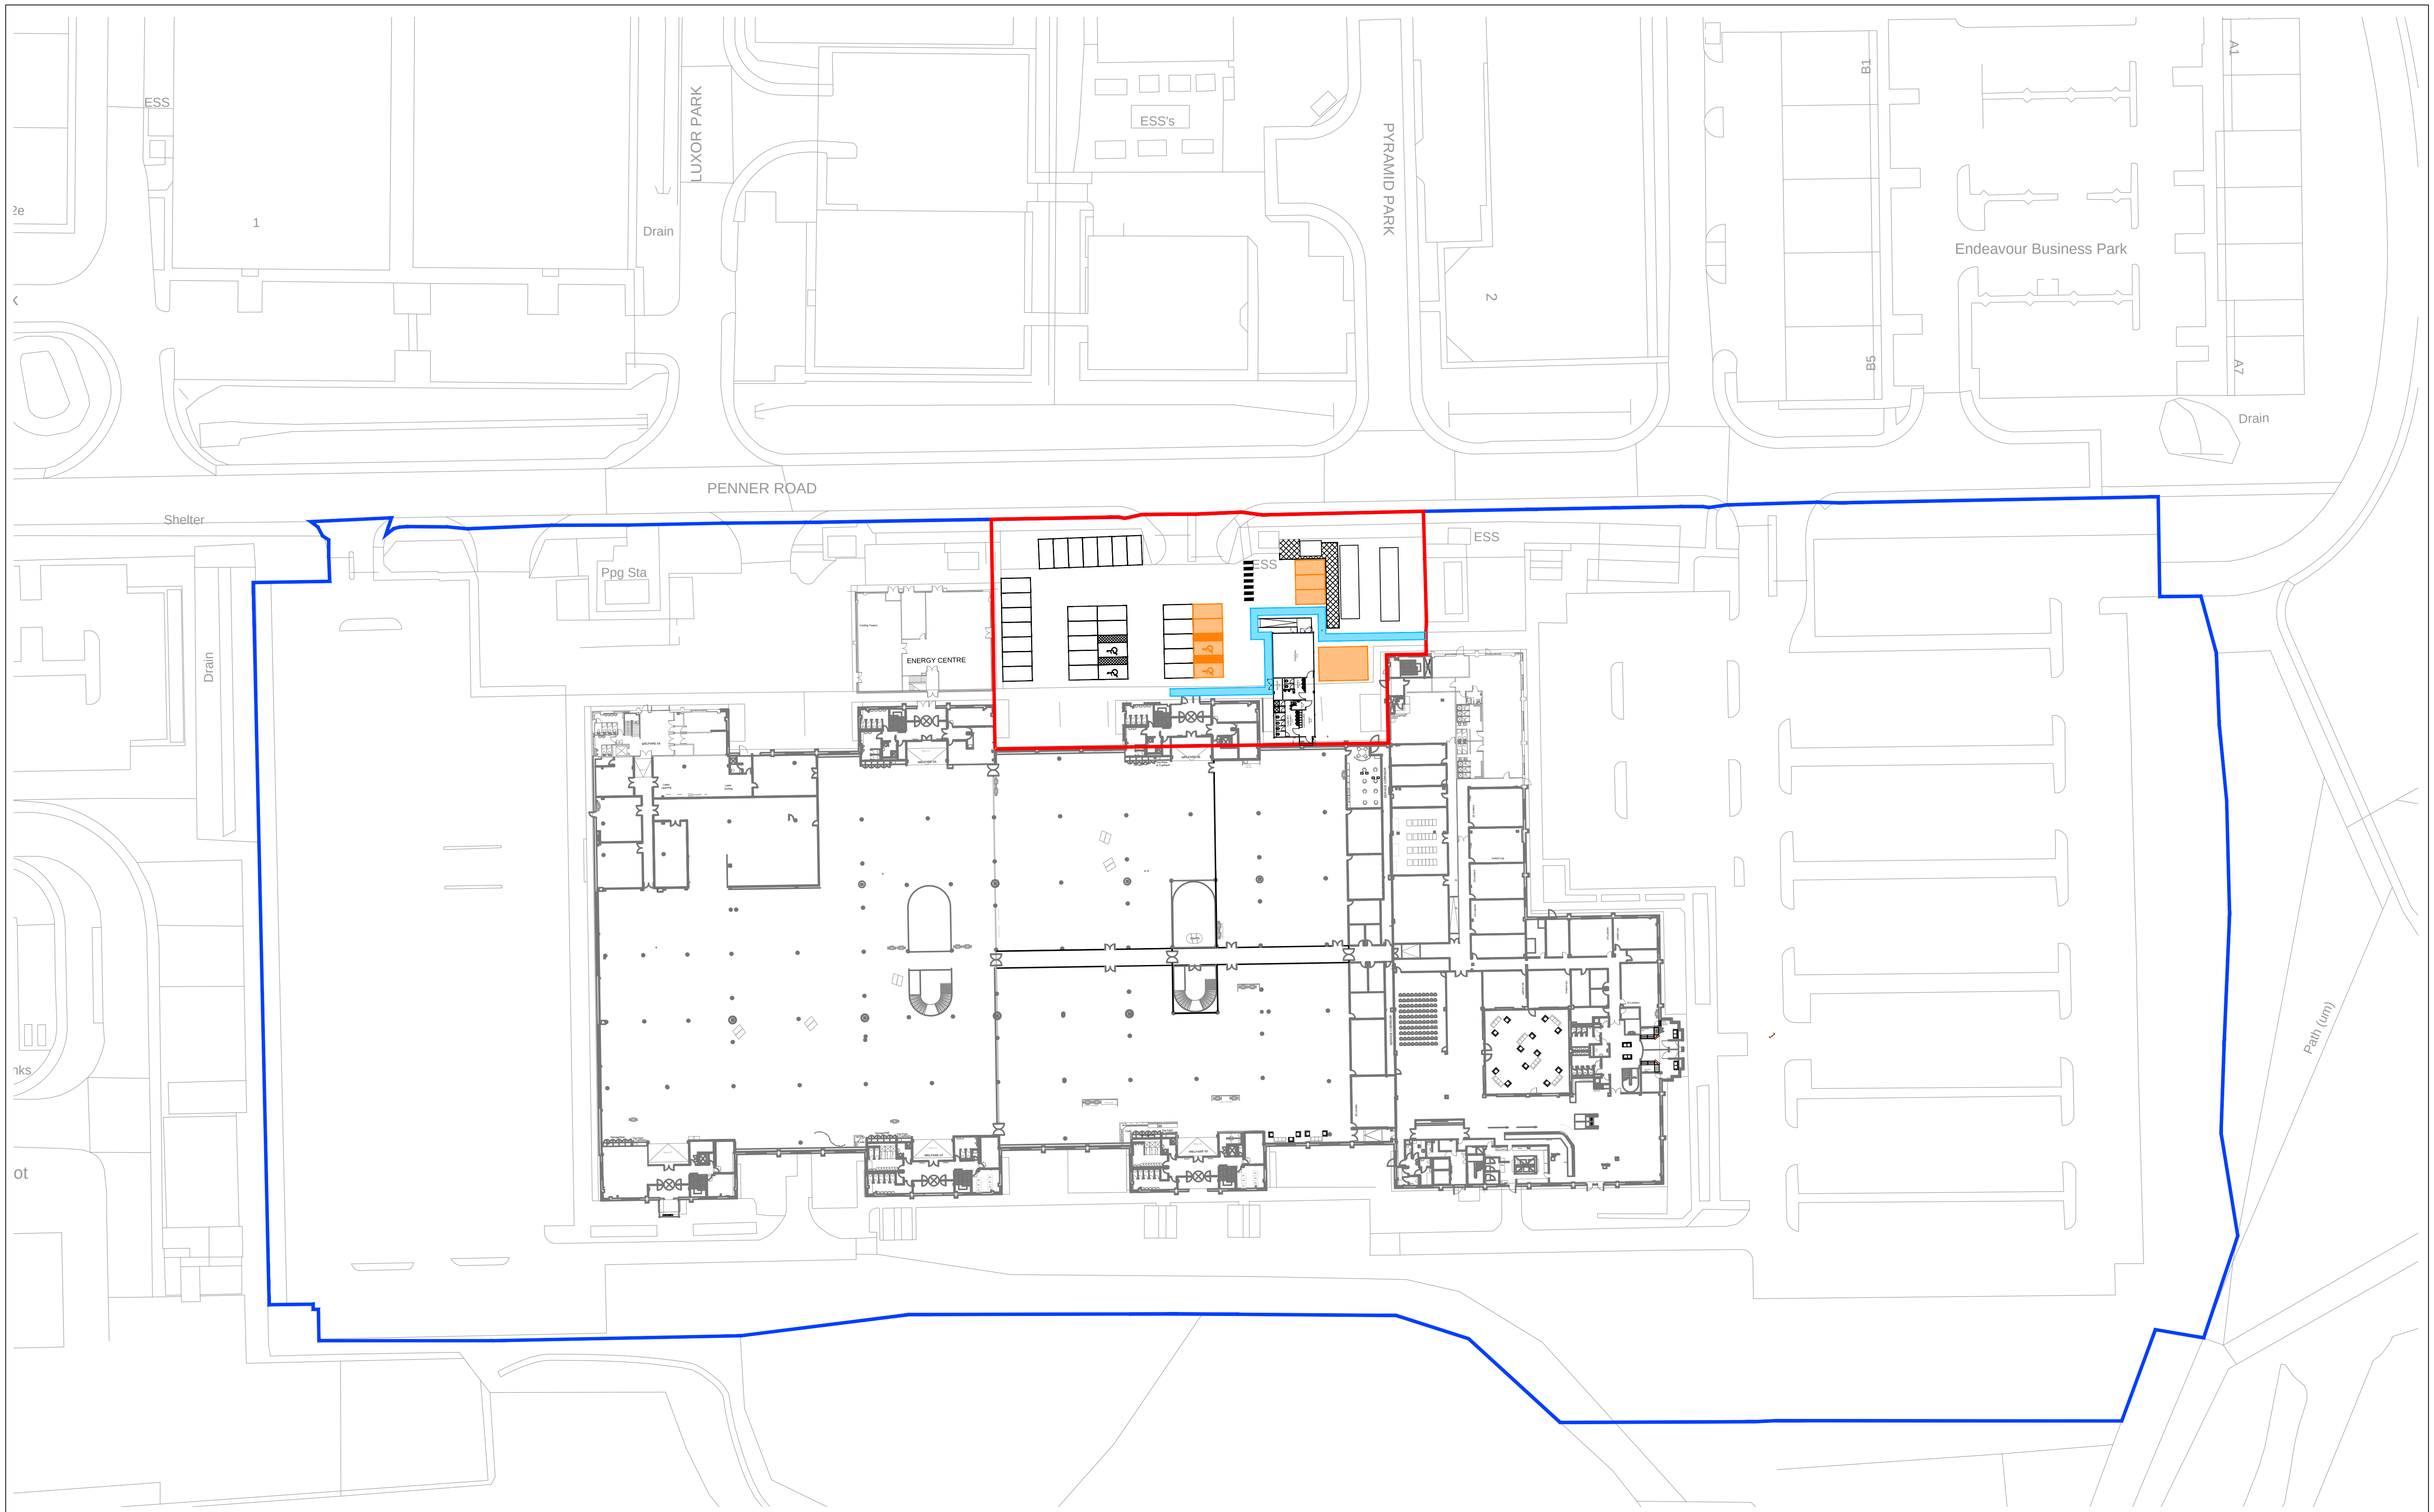


BLOCK PLAN SCALE 1:500@ A1

WARNING: DRAWING MAY BE REDUCED WHEN PLOTTED OR PRINTED. DO NOT SCALE.

Rev	Date	Checked	Drawn	Approved

Date 08.01.19
Drawn DEL
Checked SB
Approved MM
Scale 1:500

Title
PENNER ROAD HAVANT
BLOCK PLAN AS PROPOSED

Project	Drawing Number	Sht.No.	Rev.No.
SSE_PEN	BLOCK PLAN_PR	1	02

Facilities Management
One Waterloo Street,
Glasgow,
G2 6AY
Tel: 0141 224 7248

A1
2016